higher education & training

Department:
Higher Education and Training
REPUBLIC OF SOUTH AFRICA

MARKING GUIDELINE

NATIONAL CERTIFICATE:
MULTIDISCIPLINARY DRAWING-OFFICE PRACTICE

BUILDING DRAUGHTING

18 November 2022

This marking guideline consists of 7 pages.

Copyright reserved


QUESTION 1

1.1

ABBREVIATION	DRAINAGE FITTINGS
G	GULLY
SWP	STACK VENT PIPE
WSP	WATER-SOLUBLE POLYSACCHARIDES
VP	VENT PIPE
DP	DRAINPIPE


(5)

1.2

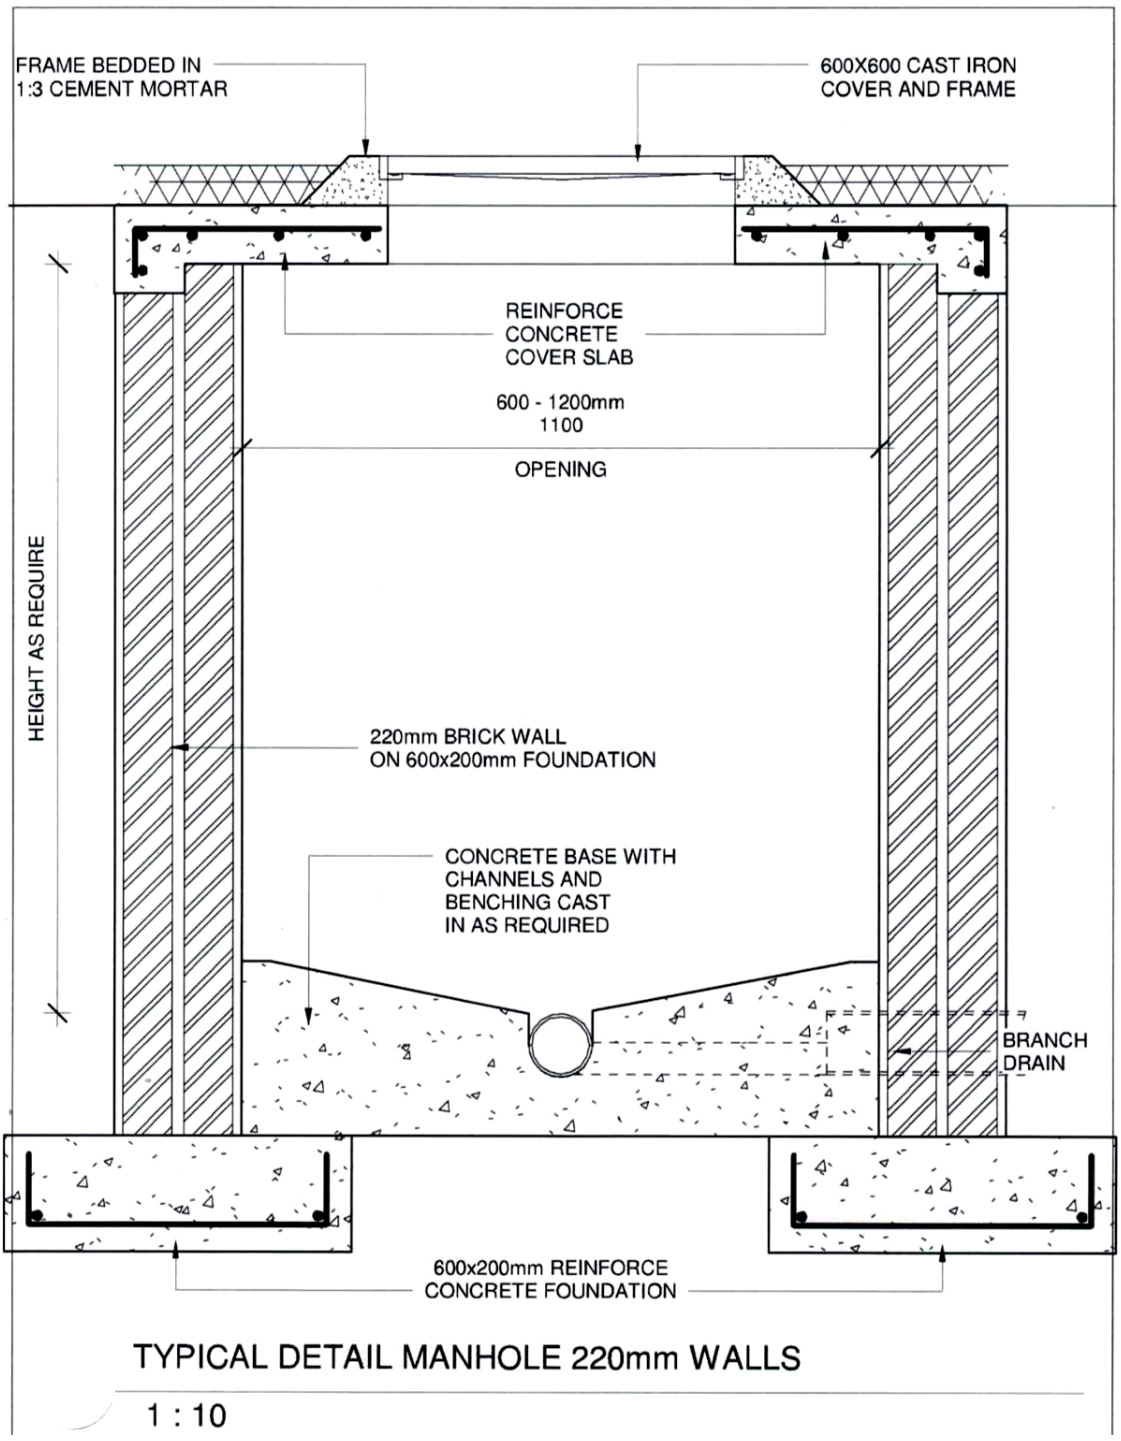

(10)
[15]

QUESTION 2

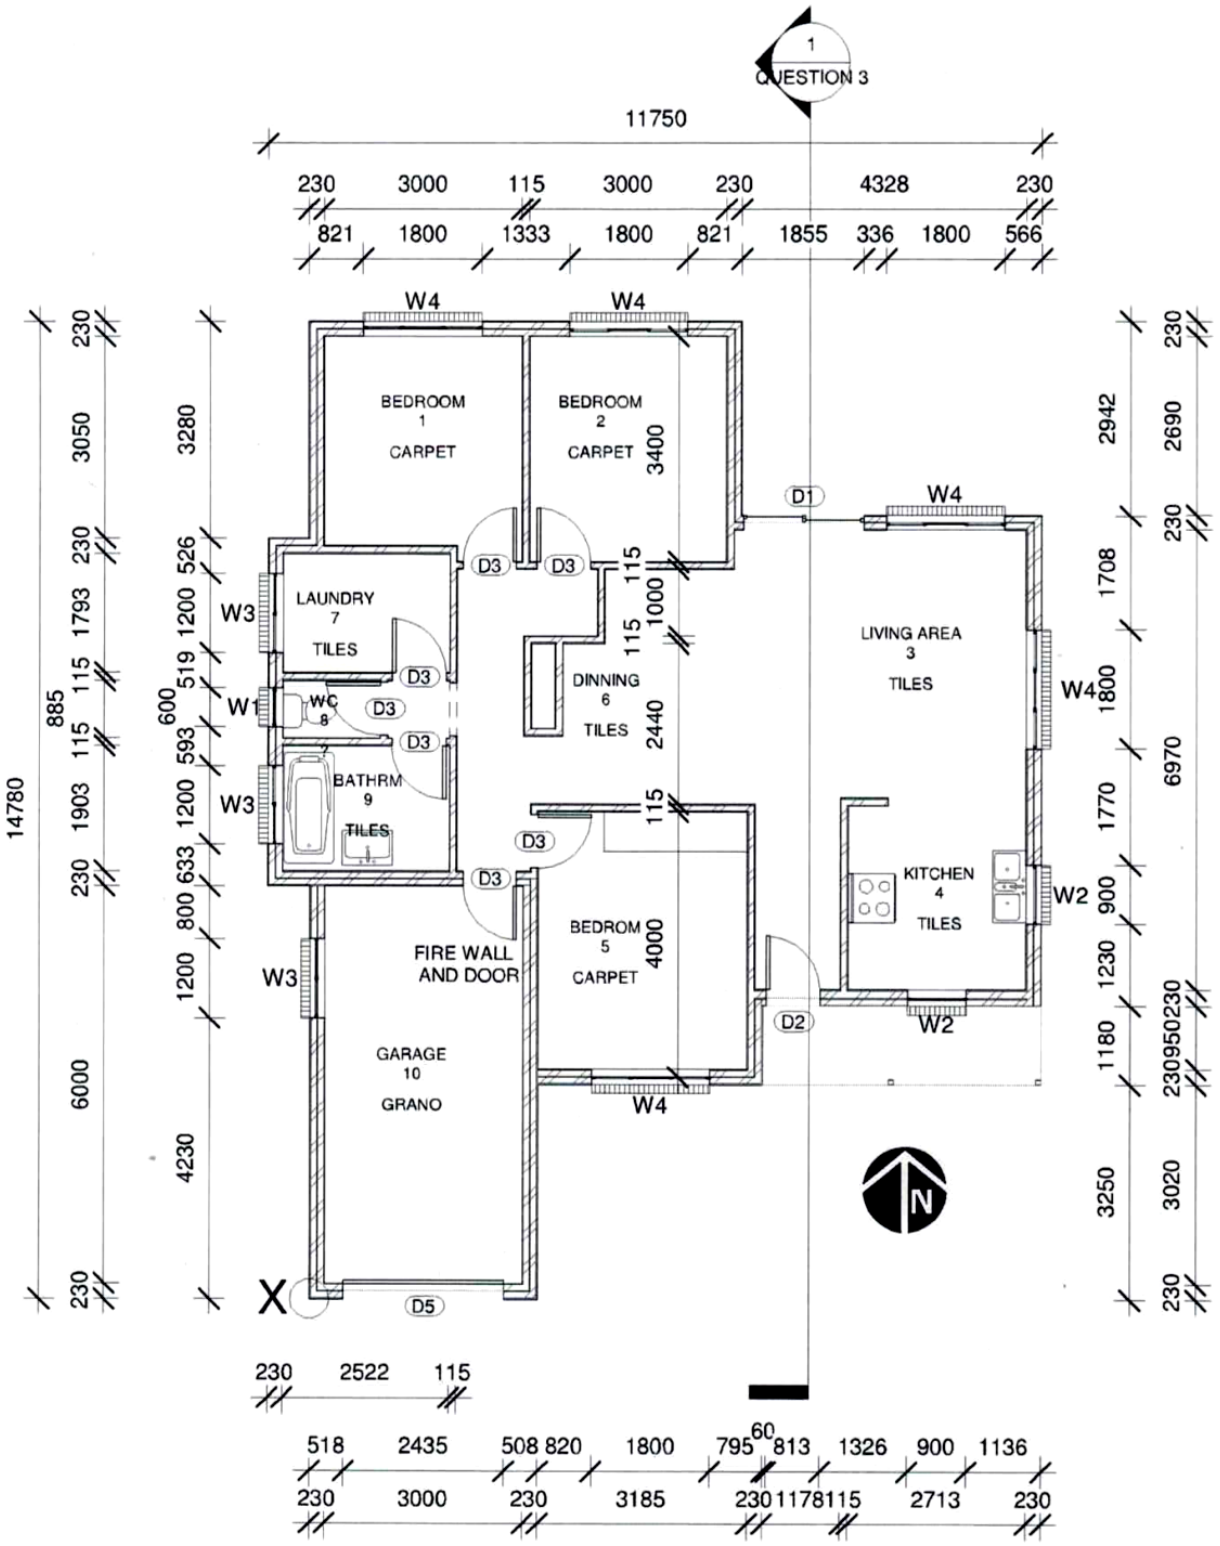


FLOOR PLAN

1 : 100

[32]


QUESTION 3

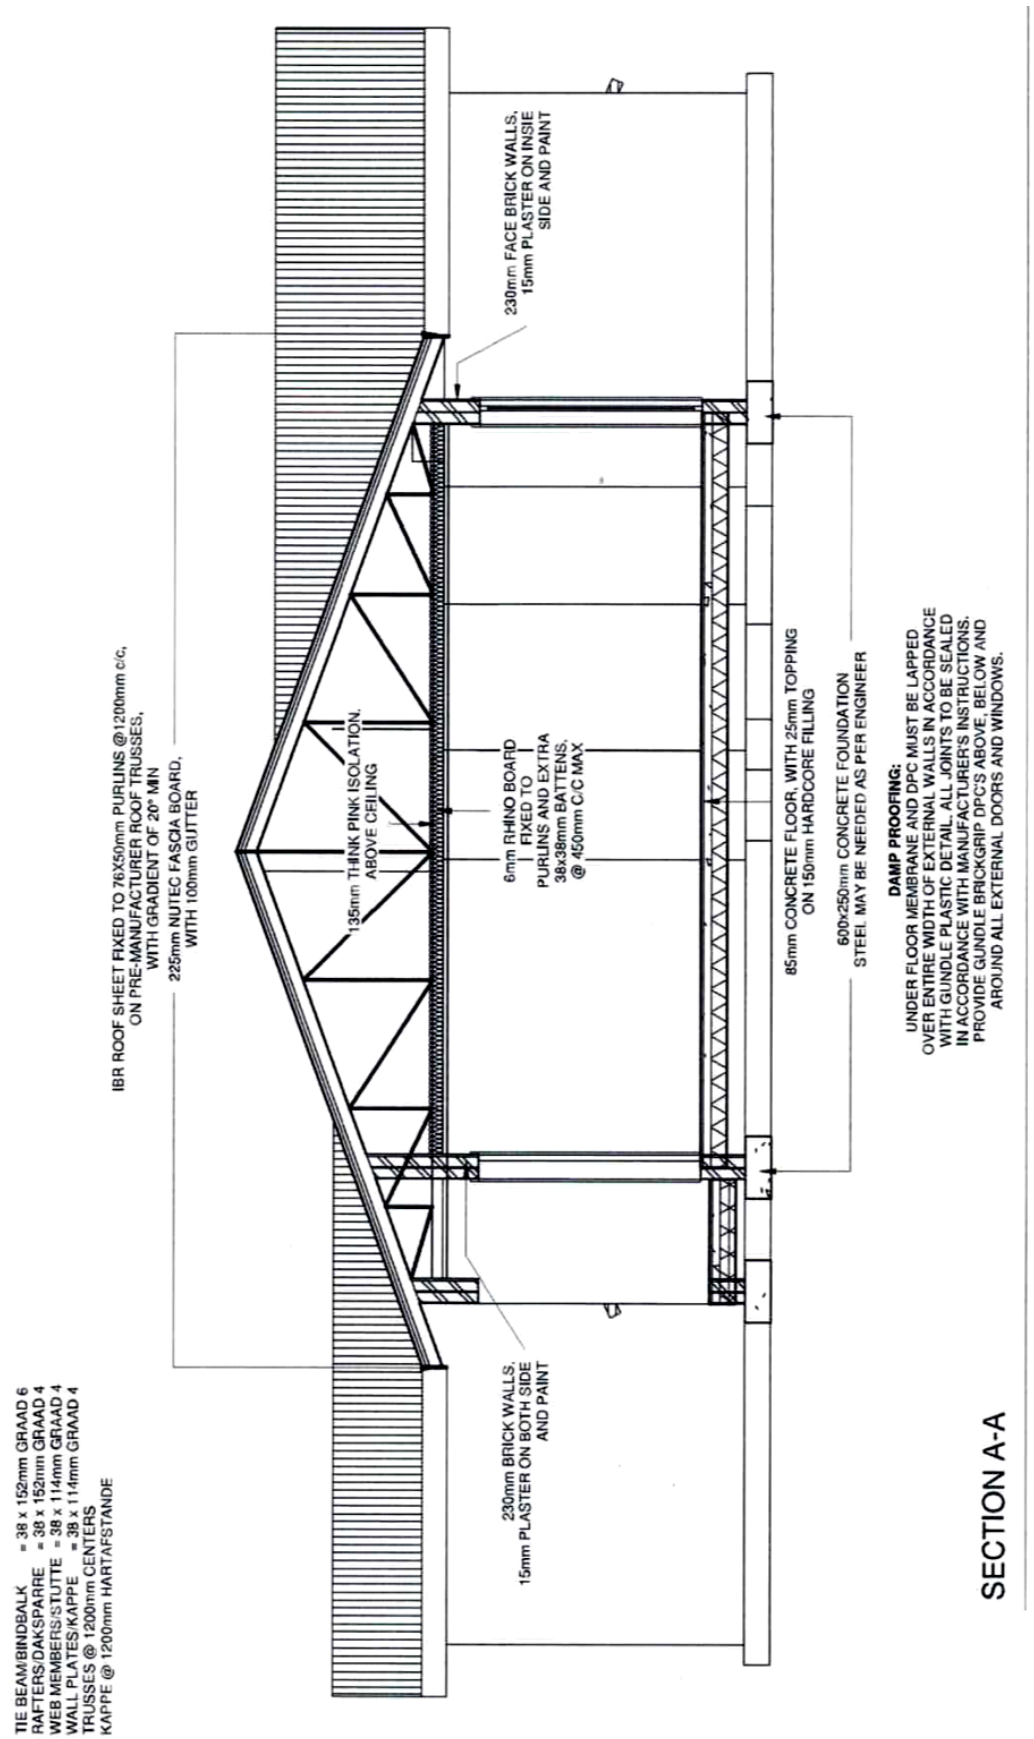


[28]

QUESTION 4

4.1

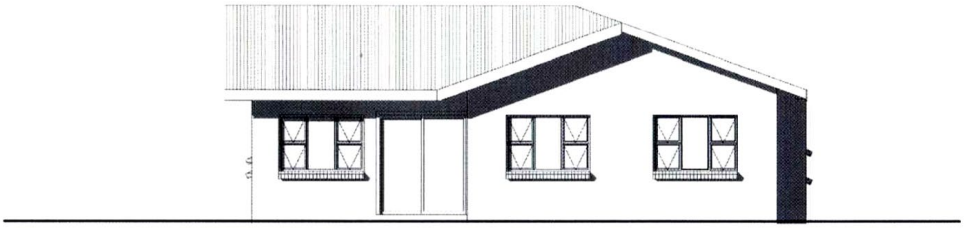


1 NORTH/NOORD
1 : 100

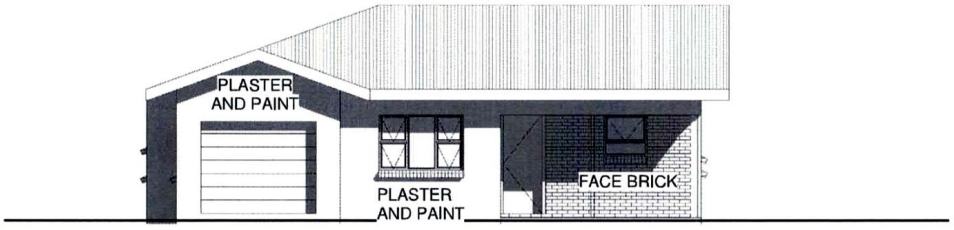


2 SOUTH/SUID
1 : 100

(4)

4.2

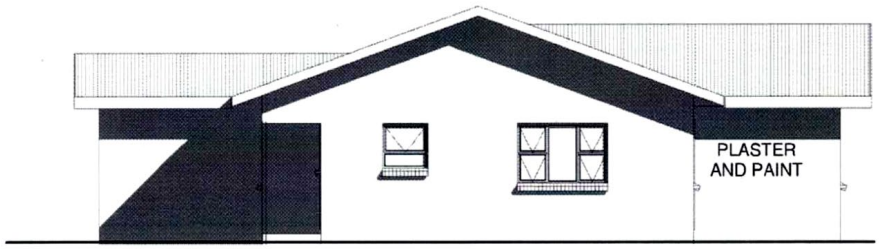

3 EAST/OOS
1 : 100

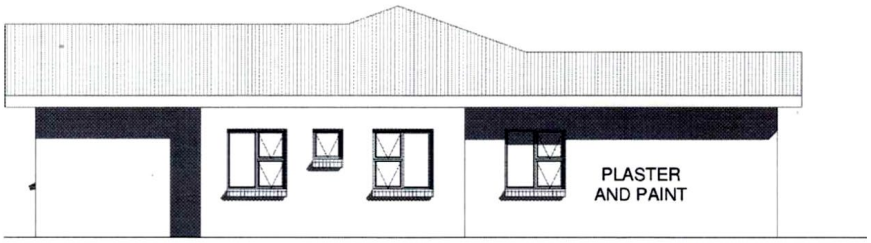


4 WEST/WES
1 : 100

(4)

4.3 Title and scale (2)

[10]

QUESTION 5

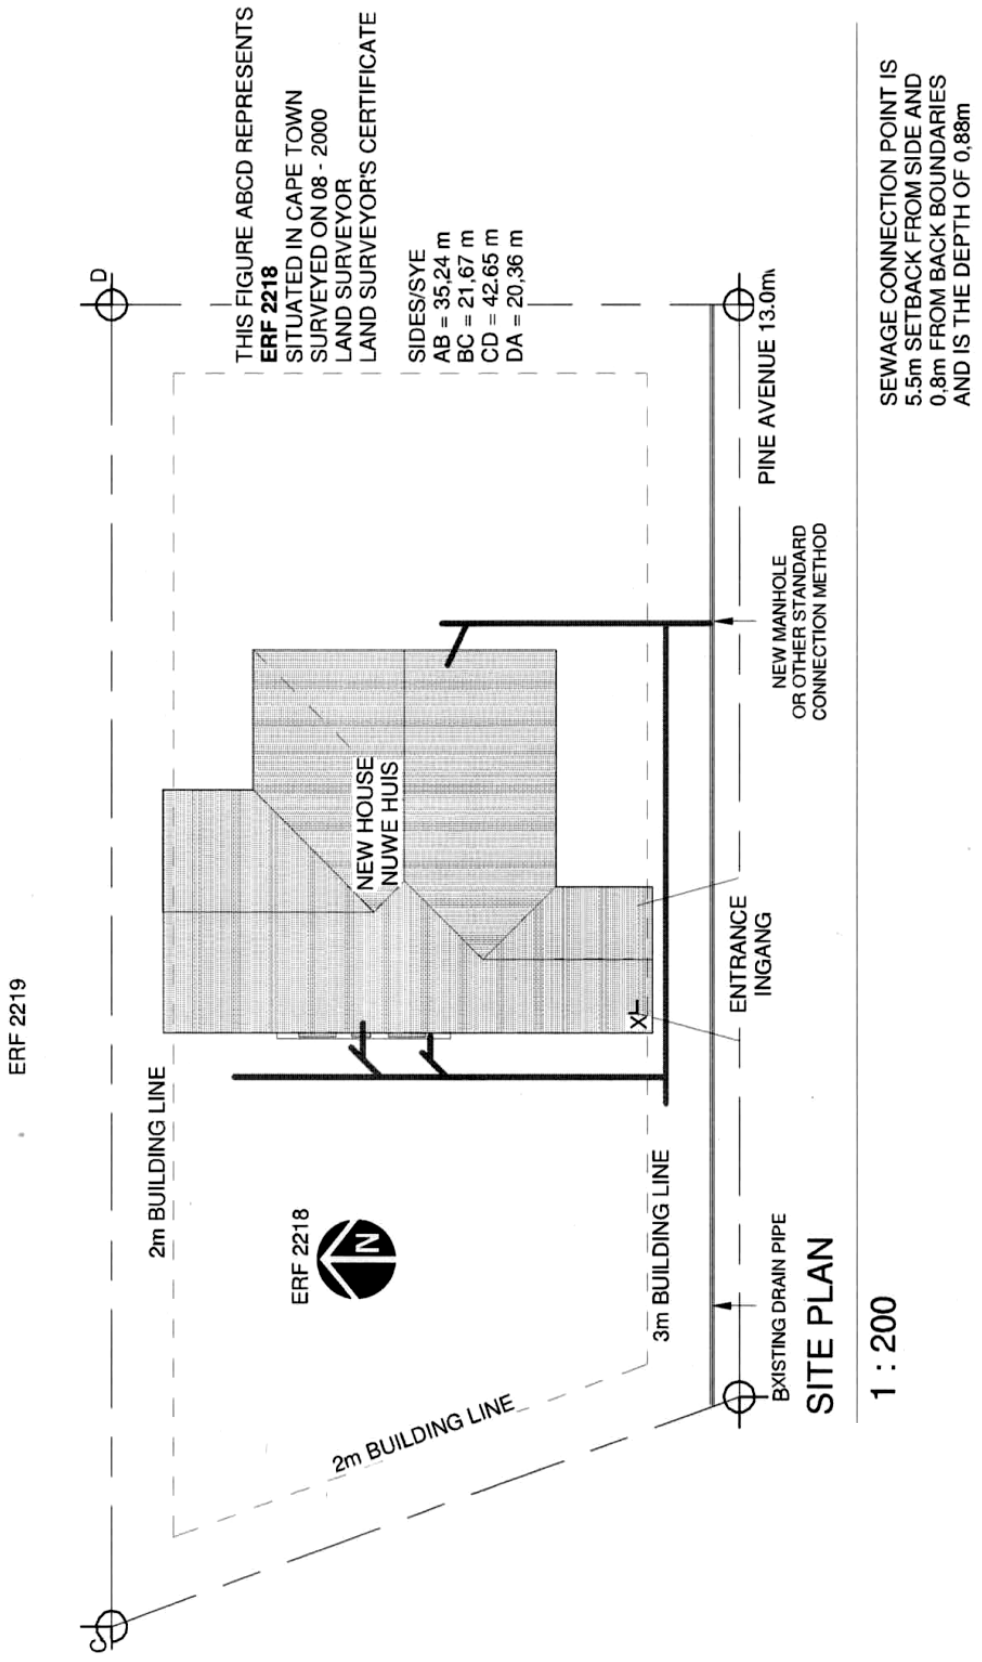

[15]

TOTAL: 100

Copyright reserved