higher education & training

Department:
Higher Education and Training
REPUBLIC OF SOUTH AFRICA

MARKING GUIDELINE

NATIONAL CERTIFICATE (VOCATIONAL)

ARCHITECTURAL GRAPHICS AND TECHNOLOGY
NQF LEVEL 4
(First paper)

18 November 2024

This marking guideline consists of 7 pages.

Copyright reserved

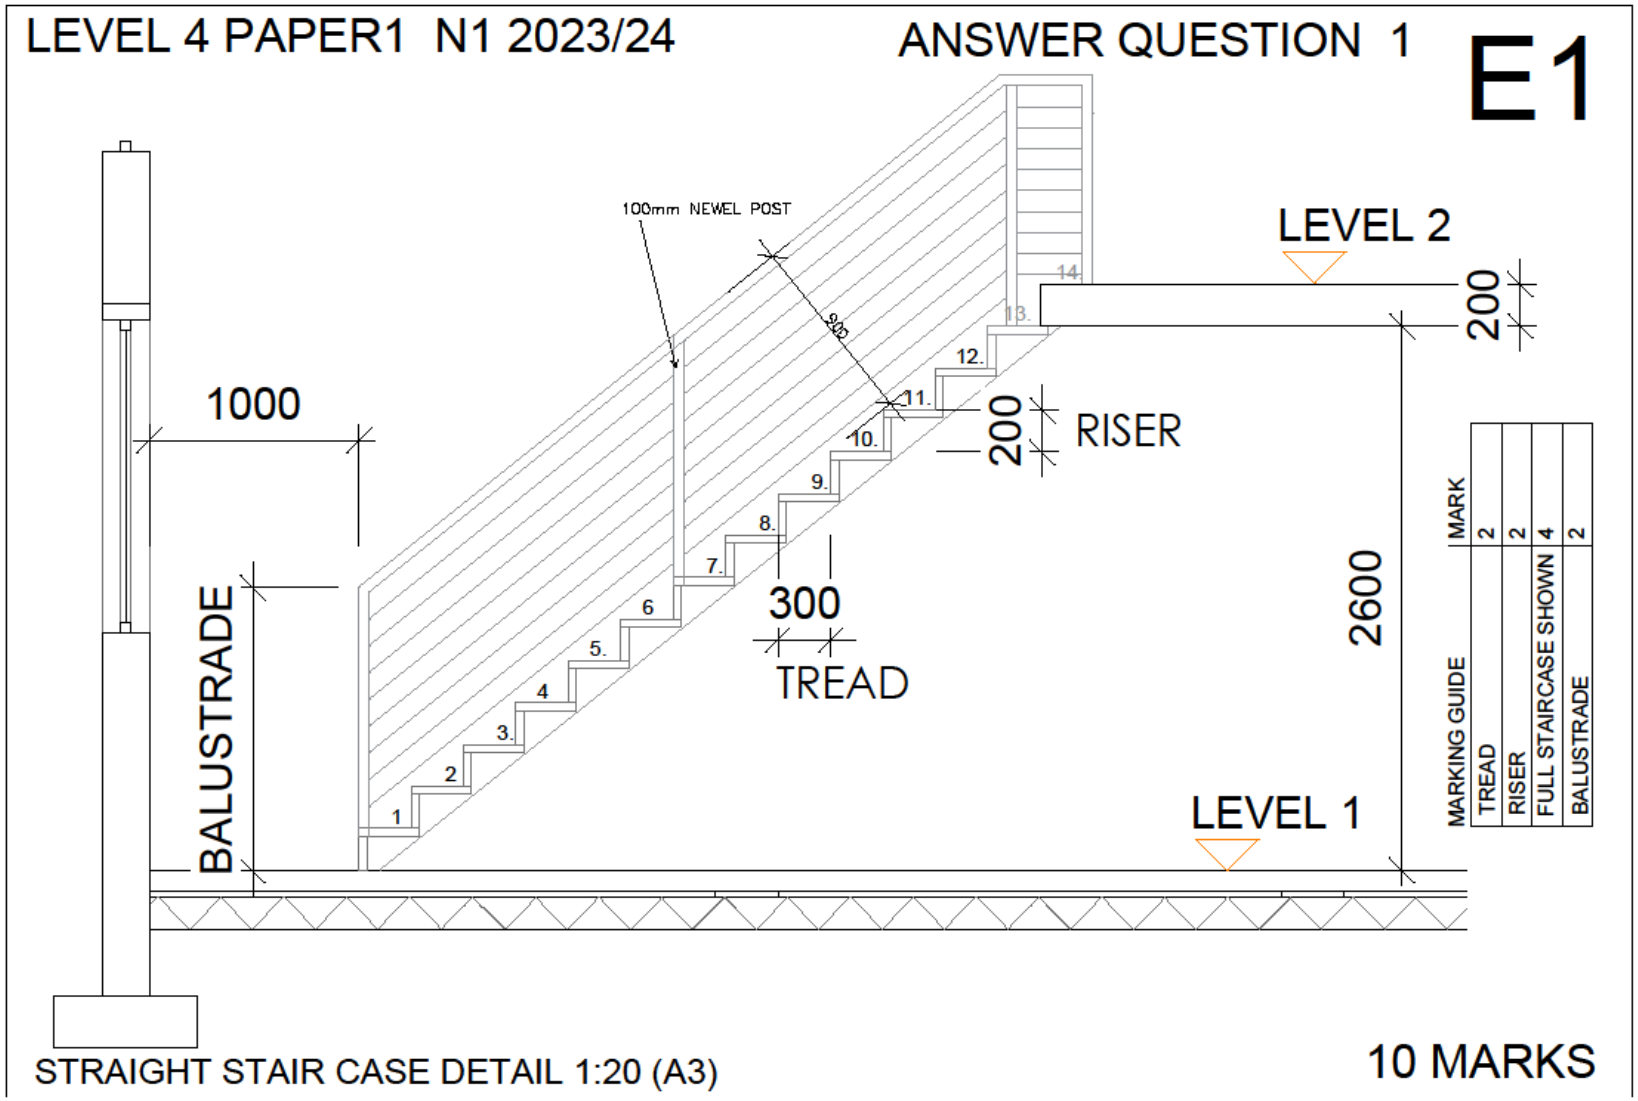

Copyright reserved

LEVEL 4 PAPER1 N1 2023/24 ANSWER QUESTION 2.1

E1

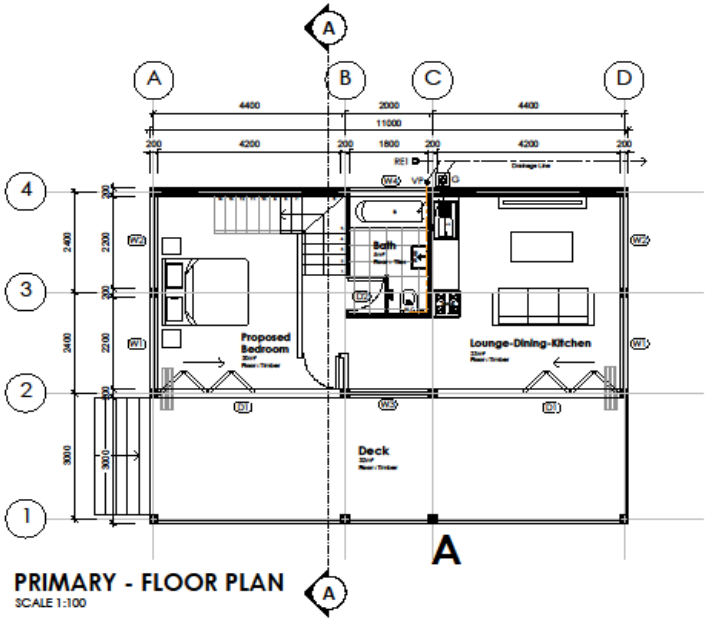

PRIMARY - FLOOR PLAN
SCALE 1:100

MARKING GUIDE	MARK
ROOM NAMES	2
WINDOW DOOR SCHEDULE	2
ACCURACY	12
HATCHING	2
DIMENSIONS	2

PROJECT	
PROJECT NO	
DESCRIPTION	
SCALE	
DATE	
PAGE NO	–
REVISION	—
DRAWN BY	

LEVEL 1 PLAN LAYOUT 1:100 (A3)

ANSWER QUESTION 2.2

20 MARKS

Copyright reserved

LEVEL 4 PAPER1 N1 2023/24 ANSWER QUESTION 2.2

E1

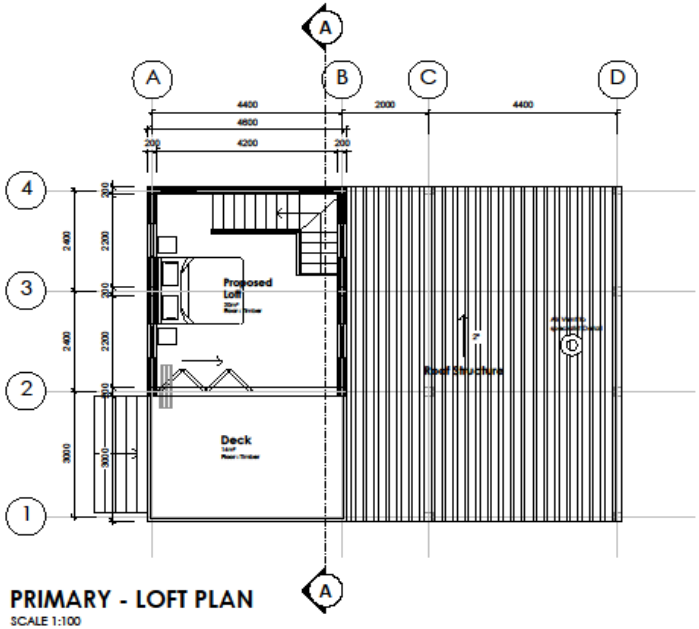

PRIMARY - LOFT PLAN
SCALE 1:100

MARKING GUIDE	MARK
ROOM NAMES	2
WINDOW DOOR SCHEDULE	2
ACCURACY	12
HATCHING	2
DIMENSIONS	2

PROJECT	
PROJECT NO	
DESCRIPTION	
SCALE	
DATE	
PAGE NO	–
REVISION	—
DRAWN BY	

LEVEL 2 PLAN LAYOUT 1:100 (A3)

ANSWER QUESTION 2.1

20 MARKS

Copyright reserved

LEVEL 4 PAPER1 N1 2023/24

E1

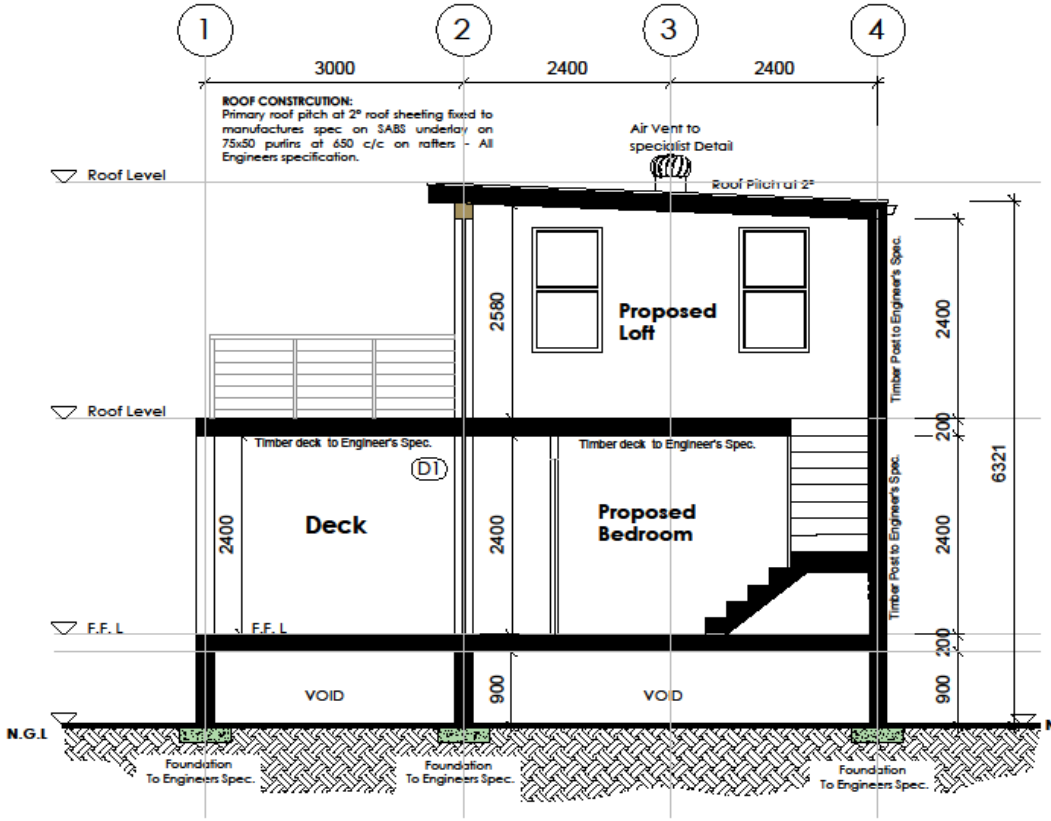

MARKING GUIDE	MARK
ROOM NAMES	2
WINDOW DOOR SCHEDULE	2
ACCURACY	12
HATCHING	2
DIMENSIONS	2

SECTION A-A

SCALE 1:100

PROJECT	
PROJECT NO	
DESCRIPTION	
SCALE	
DATE	
PAGE NO	–
REVISION	–
DRAWN BY	

ANSWER QUESTION 3

20 MARKS

Copyright reserved

LEVEL 4 PAPER1 N1 2023/24

E1

QUESTION 4
ANY 2 OF THE FOLLOWING ELEVATIONS TOTAL 30 MARKS
EACH OF THE 2 ELEVATIONS IS WORTH 15 MARKS

MARKING GUIDE ELEVATION 1	MARK
DIMENSIONS	2
WINDOW DOOR SCHEDULE	2
ACCURACY	11

MARKING GUIDE ELEVATION 2	MARK
DIMENSIONS	2
WINDOW DOOR SCHEDULE	2
ACCURACY	11

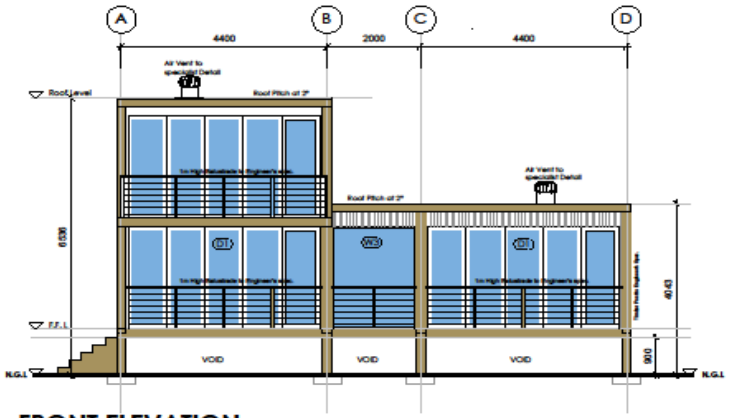

FRONT ELEVATION
SCALE 1:100

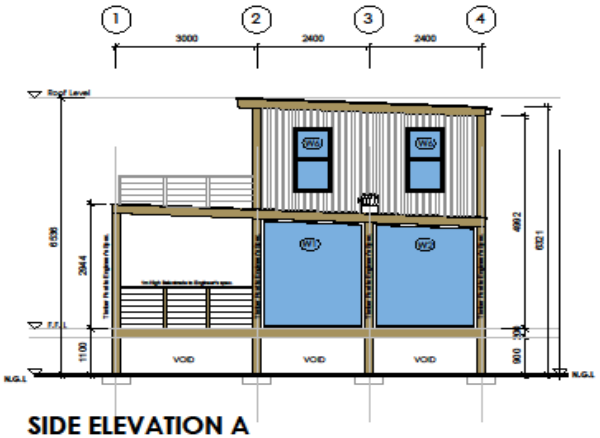

SIDE ELEVATION A
SCALE 1:100

PROJECT	
PROJECT NO	
DESCRIPTION	
SCALE	
DATE	
PAGE NO	–
REVISION	—
DRAWN BY	

ELEVATIONS 1:100 (A3)

15 MARKS

Copyright reserved

LEVEL 4 PAPER1 N1 2023/24

E1

MARKING GUIDE	MARK
DIMENSIONS	2
WINDOW DOOR SCHEDULE	2
ACCURACY	11

QUESTION 4
ANY 2 OF THE FOLLOWING ELEVATIONS TOTAL 30 MARKS
EACH OF THE 2 ELEVATIONS IS WORTH 15 MARKS

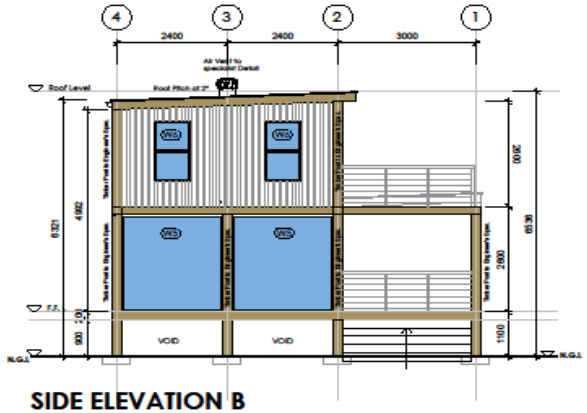

SIDE ELEVATION B
SCALE 1:100

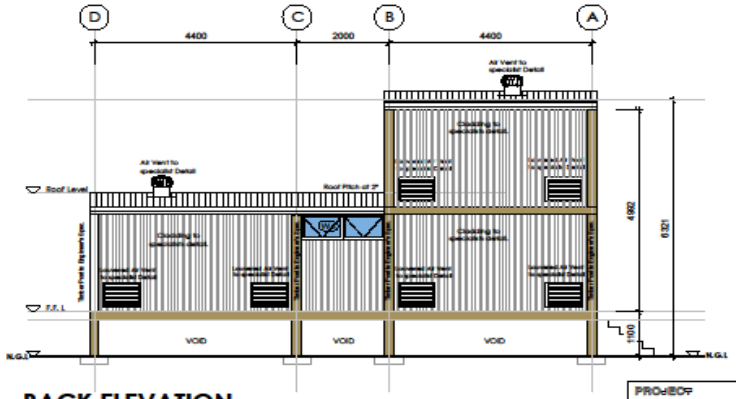

BACK ELEVATION
SCALE 1:100

PROJECT	
PROJECT NO	
DESCRIPTION	
SCALE	
DATE	
PAGE NO	–
REVISION	—
DRAWN BY	

ELEVATIONS 1:100 (A3) **15 MARKS**

TOTAL: 100

Copyright reserved