higher education & training

Department:
Higher Education and Training
REPUBLIC OF SOUTH AFRICA

MARKING GUIDELINE

NATIONAL CERTIFICATE (VOCATIONAL)

ARCHITECTURAL GRAPHICS AND TECHNOLOGY
(First paper)
NQF LEVEL 4

22 November 2023

This marking guideline consists of 7 pages.

Copyright reserved

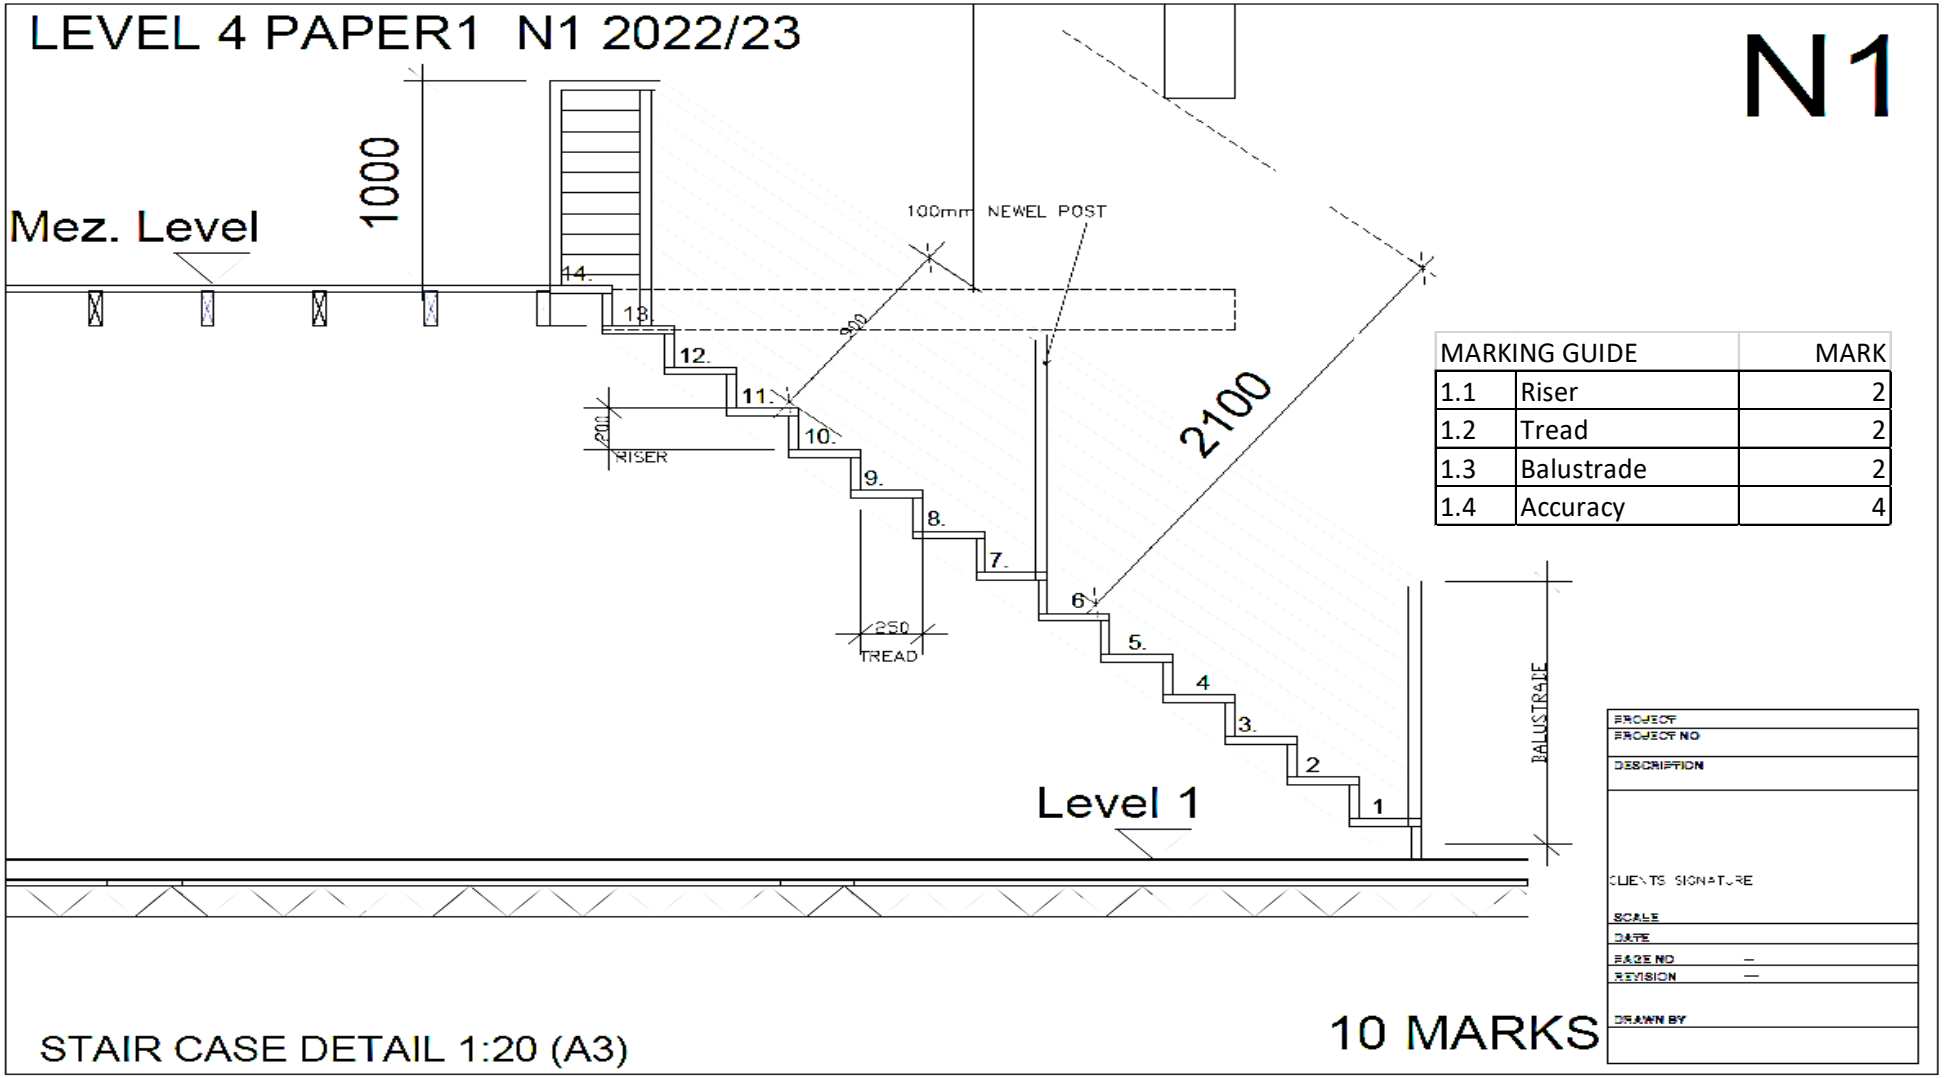

MARKING GUIDE		MARK
1.1	Riser	2
1.2	Tread	2
1.3	Balustrade	2
1.4	Accuracy	4

QUESTION 1 ANSWER

Copyright reserved

LEVEL 4 PAPER1 N1 2022/23

N1

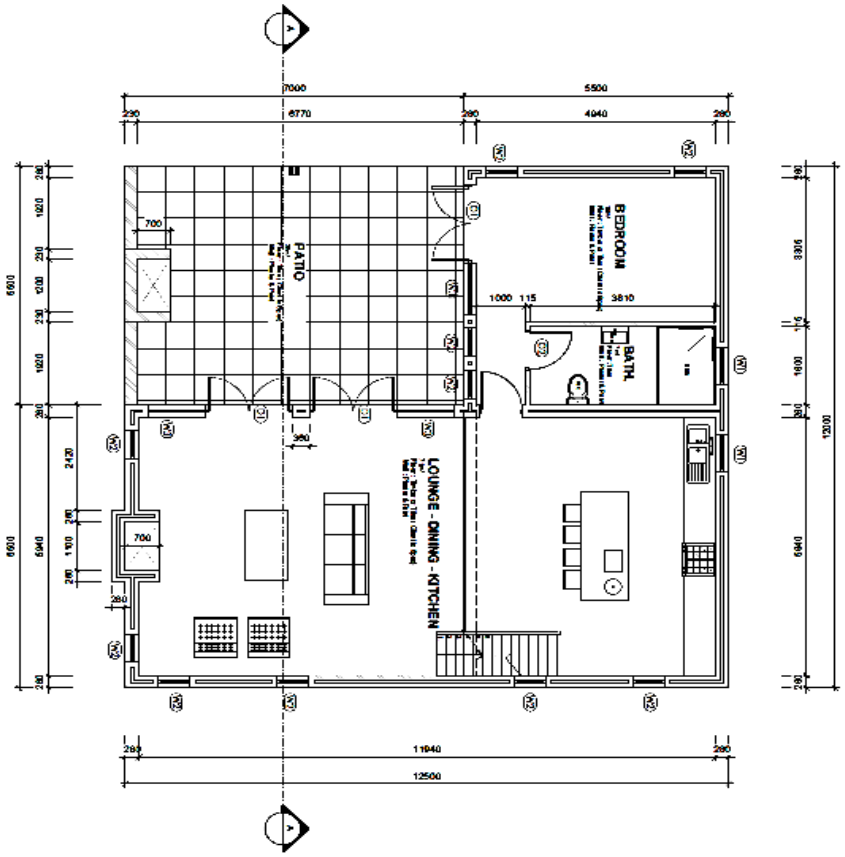

MARKING GUIDE	MARK
ROOM NAMES	2
WINDOW DOOR SCHEDULE	2
ACCURACY	12
HATCHING	2
DIMENSIONS	2

PROJECT
PROJECT NO
DESCRIPTION
SCALE
DATE
PAGE NO —
REVISION —
DRAWN BY

LEVEL 1 PLAN LAYOUT 1:100 (A3)

20 MARKS

QUESTION 2.1 ANSWER

Copyright reserved

LEVEL 4 PAPER1 N1 2022/23

N1

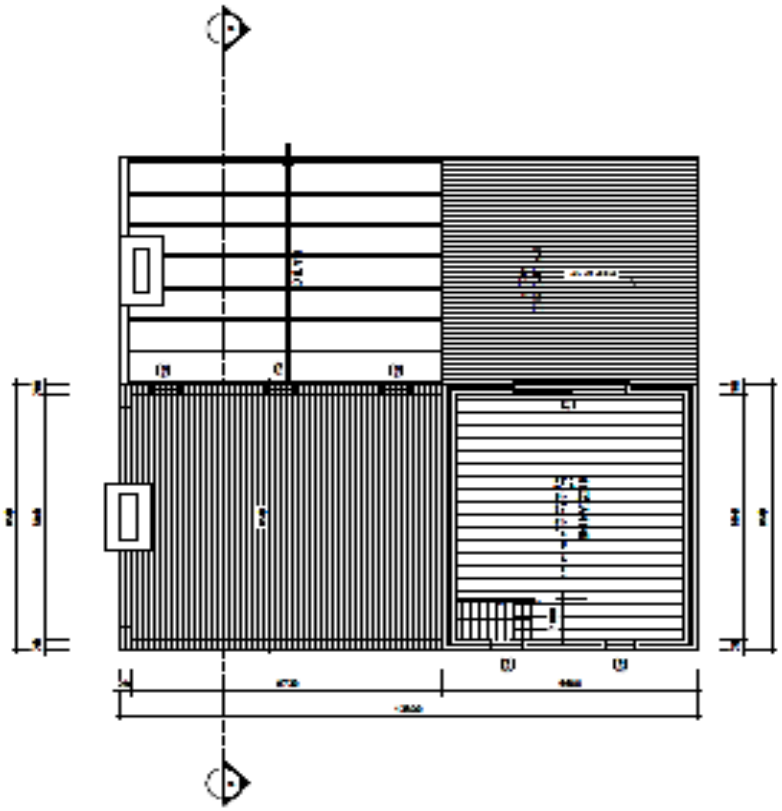

MARKING GUIDE	MARK
ROOM NAMES	2
WINDOW DOOR SCHEDULE	2
ACCURACY	12
HATCHING	2
DIMENSIONS	2

LEVEL 2 PLAN LAYOUT 1:100 (A3)

20 MARKS

QUESTION 2.2 ANSWER

LEVEL 4 PAPER1 N1 2022/23

N1

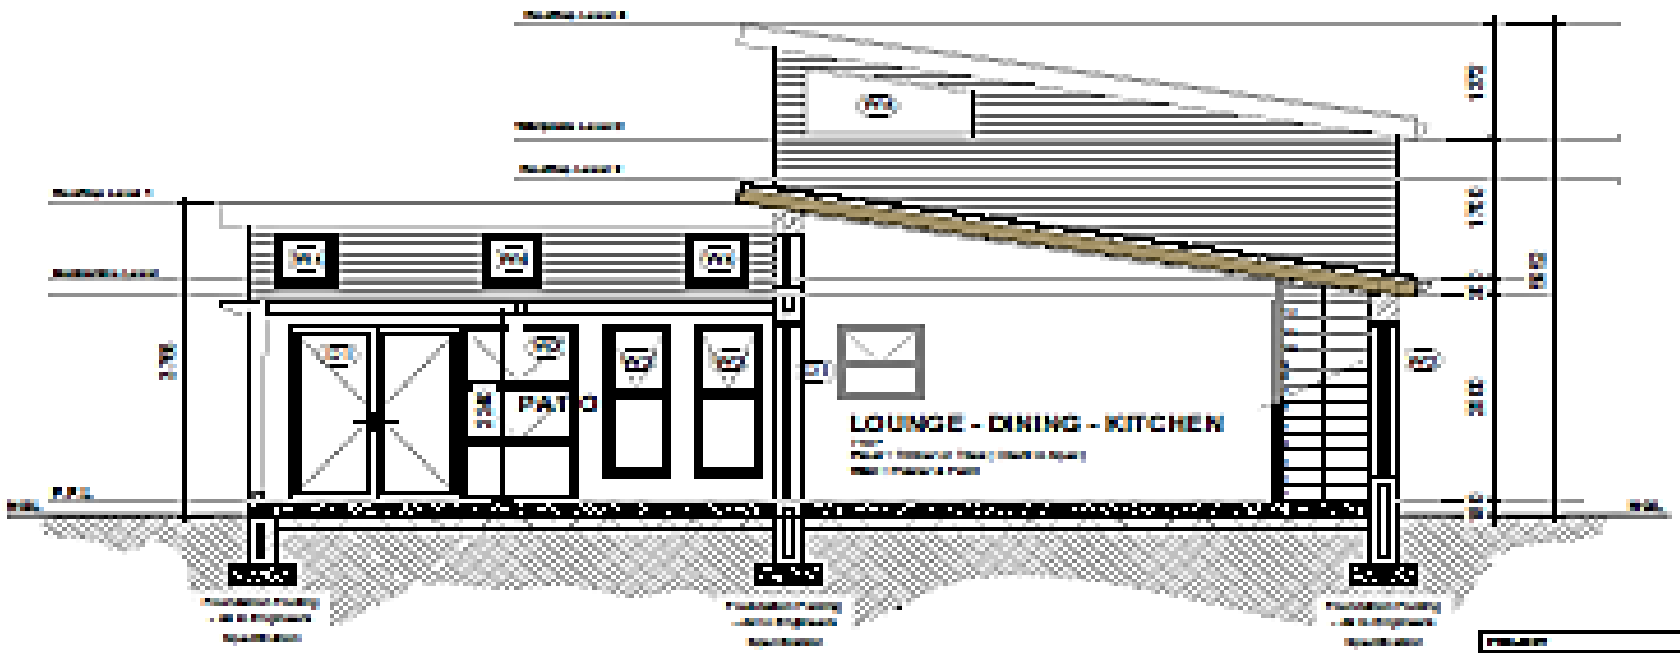

SECTION A-A

SCALE 1:50

MARKING GUIDE	MARK
ROOM NAMES	2
WINDOW DOOR SCHEDULE	2
ACCURACY	12
HATCHING	2
DIMENSIONS	2

20 MARKS

QUESTION 3 ANSWER

Copyright reserved

LEVEL 4 PAPER1 N1 2022 /23

N1

QUESTION 4
ANY 2 OF THE FOLLOWING ELEVATIONS TOTAL 30 MARKS
EACH OF THE 2 ELEVATIONS IS WORTH 15 MARKS

MARKING GUIDE	MARK
DIMENSIONS	2
WINDOW DOOR SCHEDULE	2
ACCURACY	11

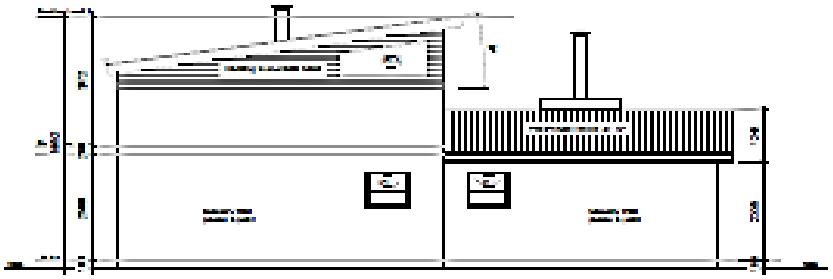

SOUTH ELEVATION



WEST ELEVATION

ELEVATIONS 1:100 (A3)

15 MARKS

QUESTION 4.1 & 4.2 ANSWER

Copyright reserved

LEVEL 4 PAPER1 N1 2022 /23

N1

QUESTION 4
ANY 2 OF THE FOLLOWING ELEVATIONS TOTAL 30 MARKS
EACH OF THE 2 ELEVATIONS IS WORTH 15 MARKS

MARKING GUIDE	MARK
DIMENSIONS	2
WINDOW DOOR SCHEDULE	2
ACCURACY	11

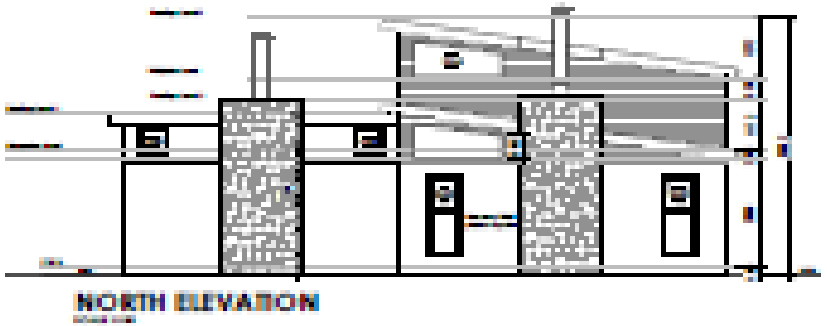

NORTH ELEVATION



EAST ELEVATION

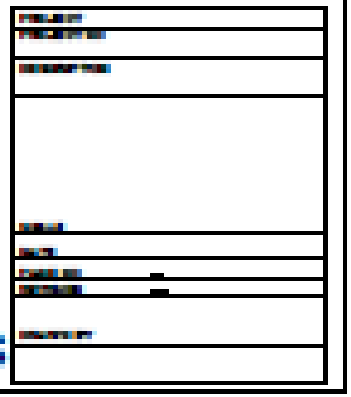

ELEVATIONS 1:100 (A3)

15 MARKS

QUESTION 4.1 & 4.2 ANSWER

Copyright reserved