higher education & training

Department:
Higher Education and Training
REPUBLIC OF SOUTH AFRICA

MARKING GUIDELINE

NATIONAL CERTIFICATE (VOCATIONAL)

ARCHITECTURAL GRAPHICS AND TECHNOLOGY
(First paper)
NQF LEVEL 4

11 November 2022

This marking guideline consists of 7 pages.

Copyright reserved

QUESTION 1: STAIRCASES

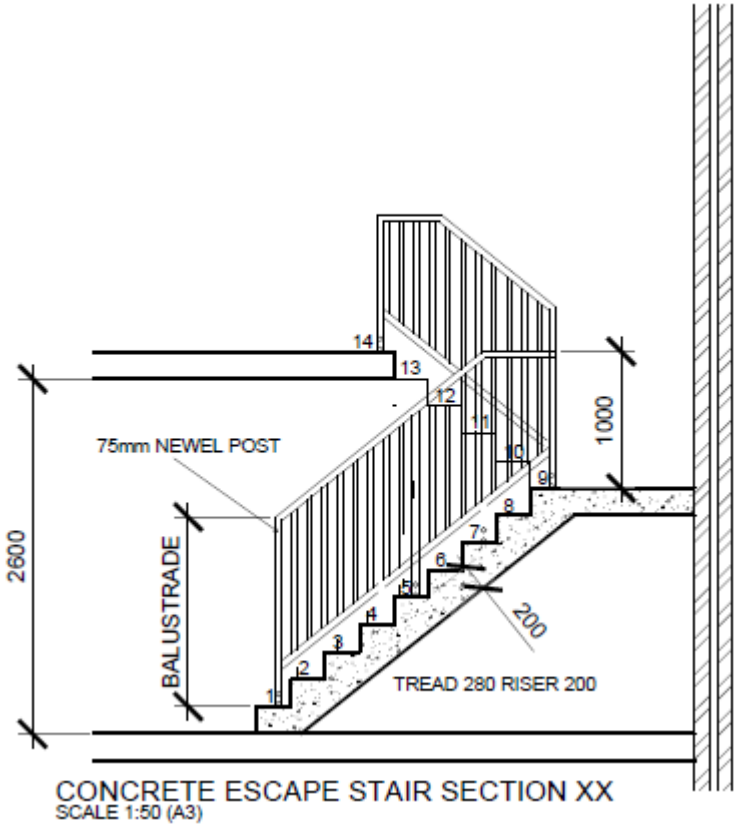

CONCRETE ESCAPE STAIR SECTION XX
SCALE 1:50 (A3)

[10]

QUESTION 2: BUILDING PLANS (FLOOR PLAN LAYOUTS – LEVEL 1 AND LEVEL 2)

2.1

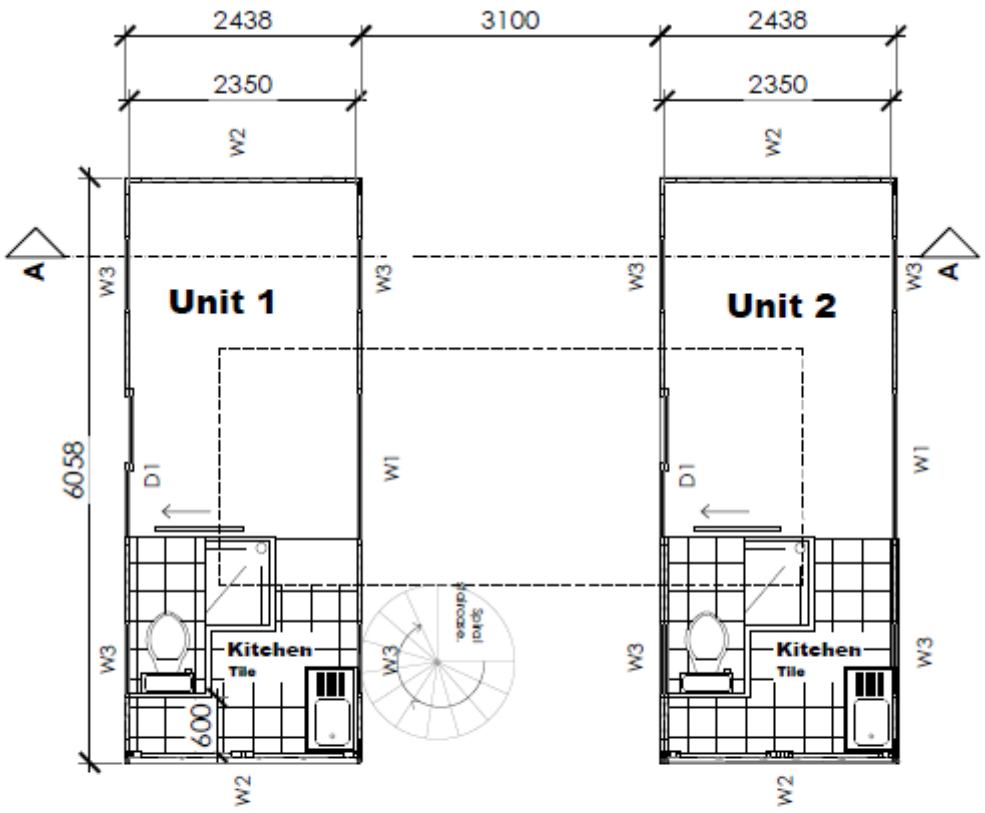

Plan View Level 1
Scale 1:50

A3) (20)

2.2

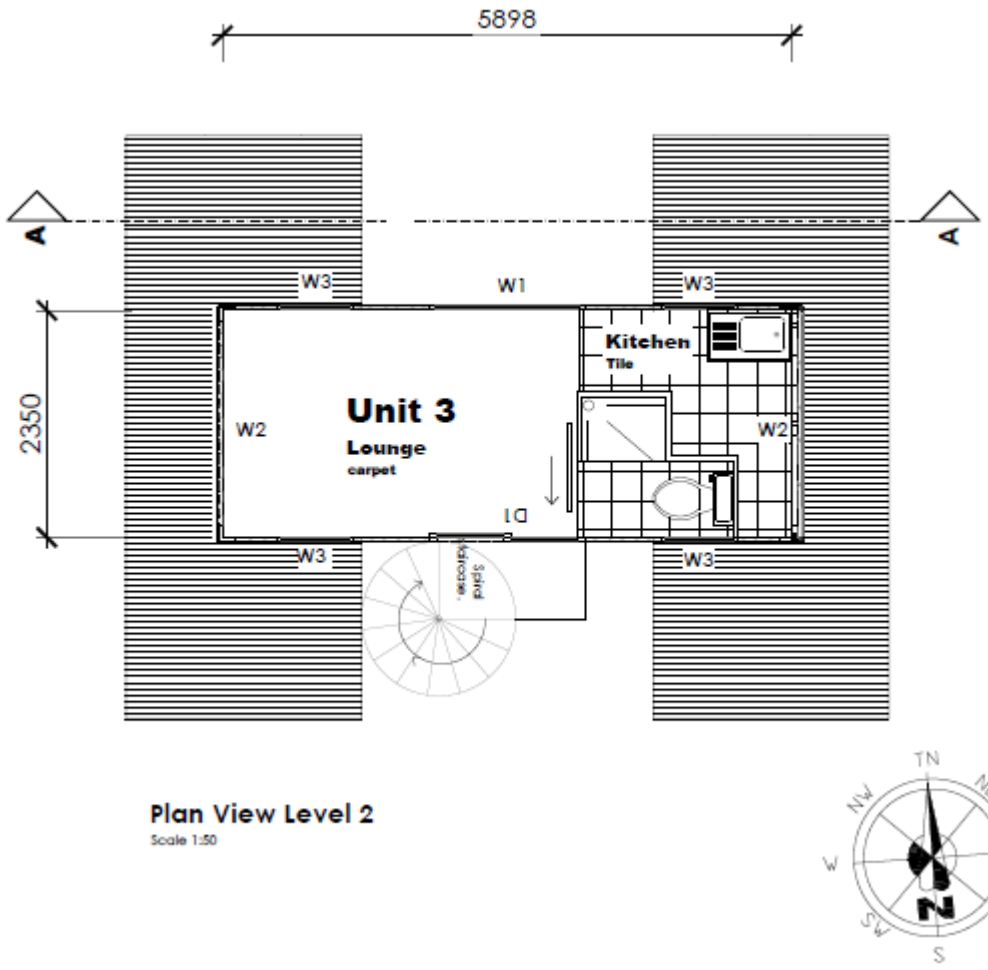
5898
A
A
W3
W1
W3
Kitchen
Tile
2350
W2
Unit 3
Lounge
carpet
W2
D1
W3
W3
Plan View Level 2
Scale 1:50
TN
NW
NE
W
E
SW
SE
S

(20)
[40]

QUESTION 3: SECTION A-A THROUGH CONTAINERS

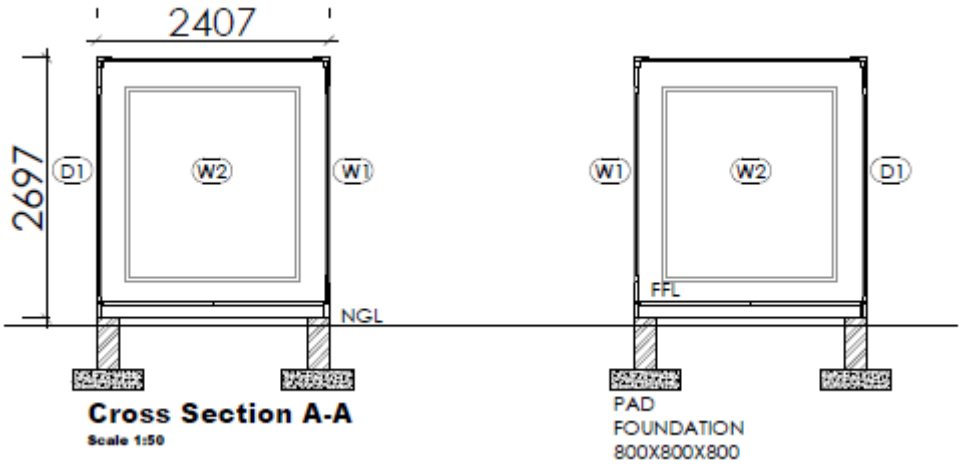

[10]

QUESTION 4: ELEVATIONS

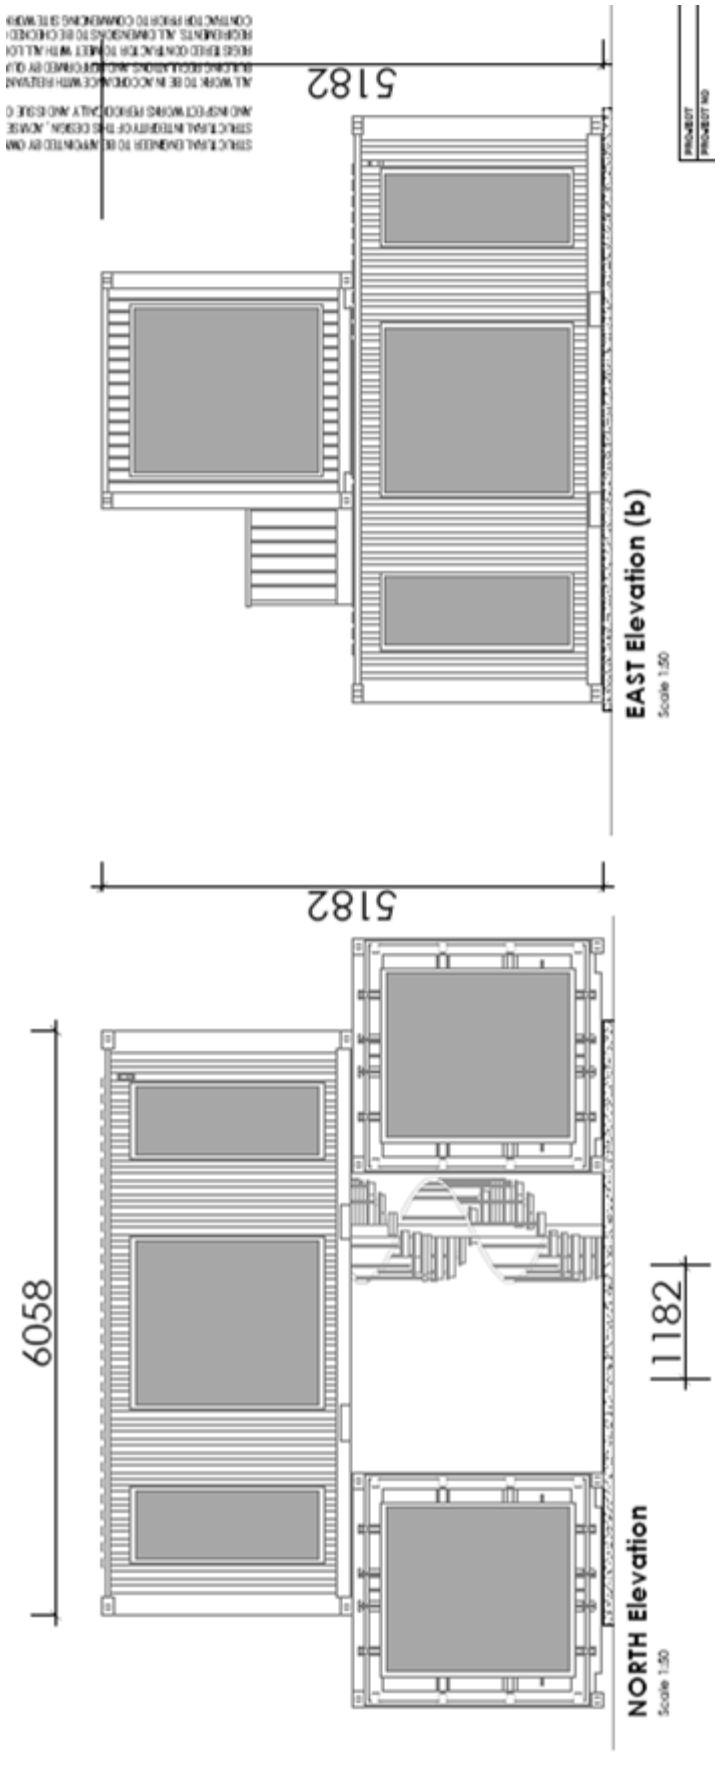

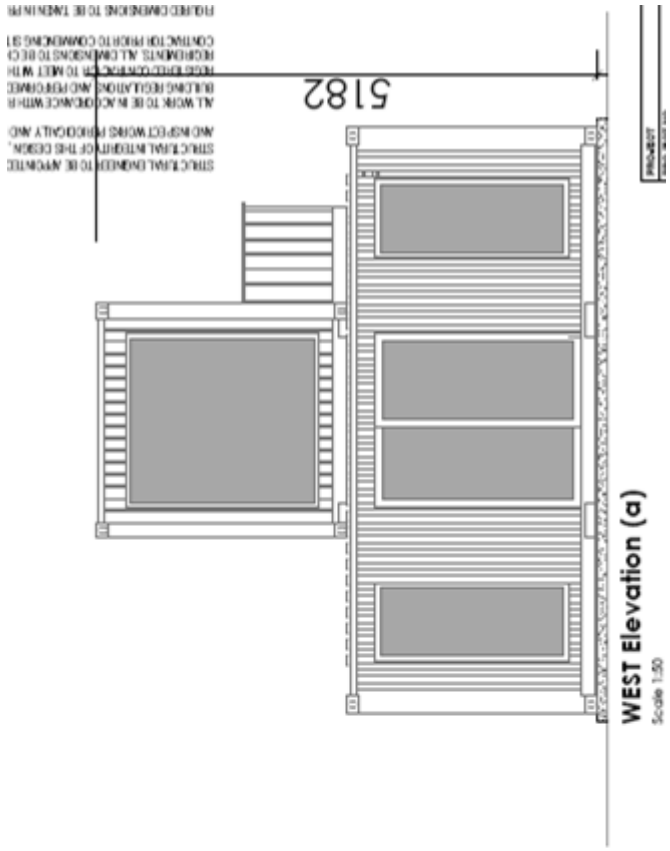

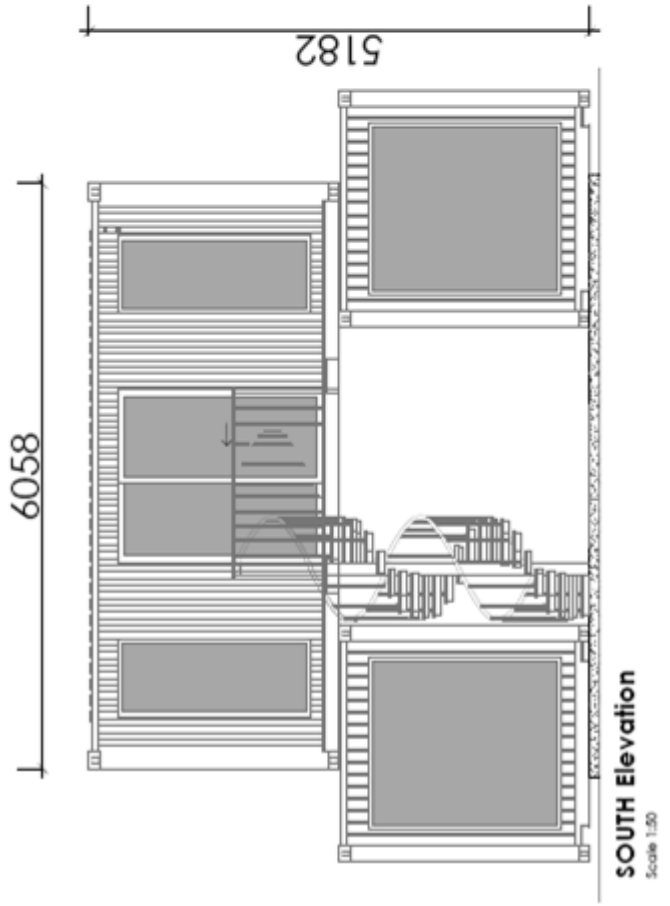

[40]

TOTAL: 100

Copyright reserved