higher education & training

Department:
Higher Education and Training
REPUBLIC OF SOUTH AFRICA

NASIENRIGLYN

NATIONAL CERTIFICATE (VOCATIONAL)

ARGITEKTONIESE GRAFIKA EN TEGNOLOGIE

(Eerste vraestel)

NKR VLAK 4

9 Maart 2020

Hierdie nasienriglyn bestaan uit 7 bladsye.

Kopiereg voorbehou

VRAAG 1: TRAPPE

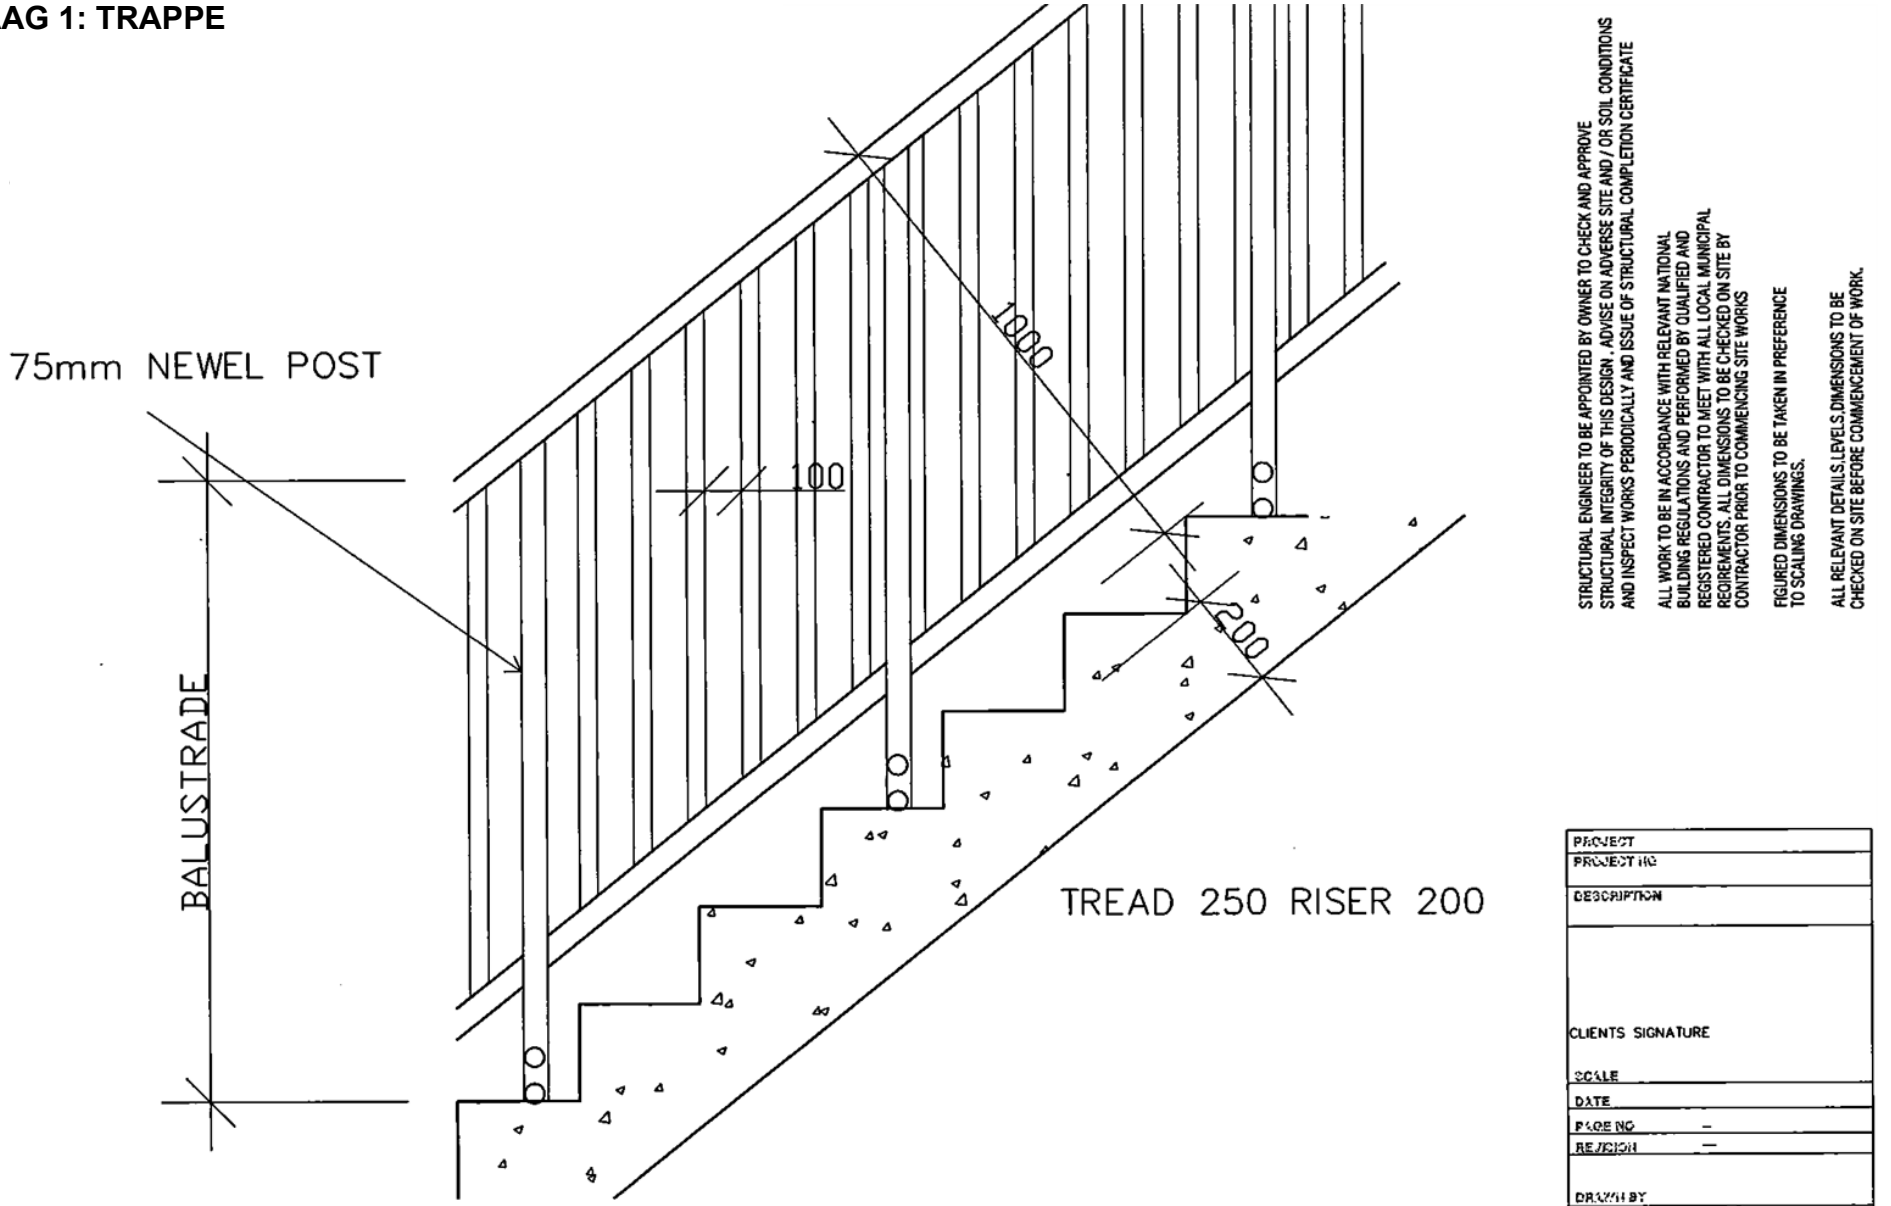

STAIR CASE DETAIL 1:10 (A3)

10 MARKS **[10]**

VRAAG 2: BOUPLANNE (VLOERPLANUITLEGTE – VLAK 1 EN VLAK 2)

2.1

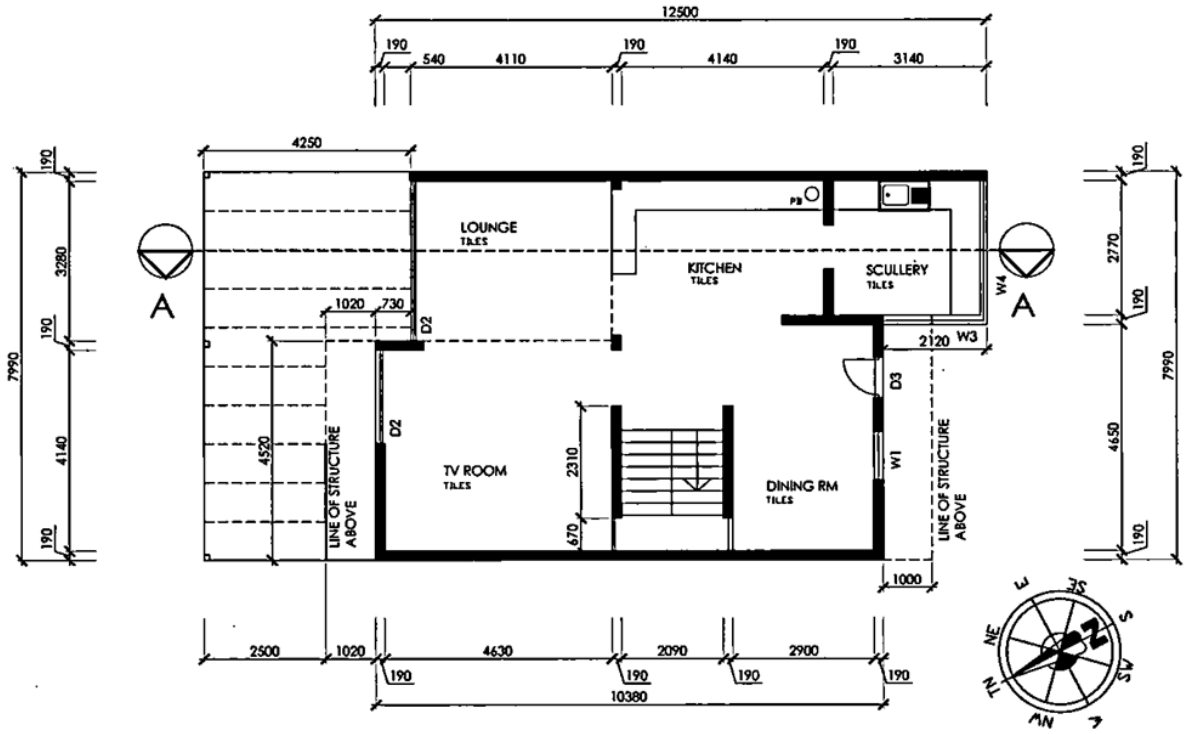

STRUCTURAL ENGINEER TO BE APPOINTED BY OWNER TO CHECK AND APPROVE STRUCTURAL INTEGRITY OF THIS DESIGN , ADVISE ON ADVERSE SITE AND / OR SOIL CONDITIONS AND INSPECT WORKS PERIODICALLY AND ISSUE OF STRUCTURAL COMPLETION CERTIFICATE

ALL WORK TO BE IN ACCORDANCE WITH RELEVANT NATIONAL BUILDING REGULATIONS AND PERFORMED BY QUALIFIED AND REGISTERED CONTRACTOR TO MEET WITH ALL LOCAL MUNICIPAL REQUIREMENTS. ALL DIMENSIONS TO BE CHECKED ON SITE BY CONTRACTOR PRIOR TO COMMENCING SITE WORKS

FIGURED DIMENSIONS TO BE TAKEN IN PREFERENCE TO SCALING DRAWINGS.

ALL RELEVANT DETAILS,LEVELS,DIMENSIONS TO BE CHECKED ON SITE BEFORE COMMENCEMENT OF WORK.

PROJECT
PROJECT NO
DESCRIPTION
SCALE
DATE
PAGE NO –
REVISION —
DRAWN BY

LEVEL 1 PLAN LAYOUT 1:100 (A3)

ANSWER QUESTION 2.1

(20)

2.2

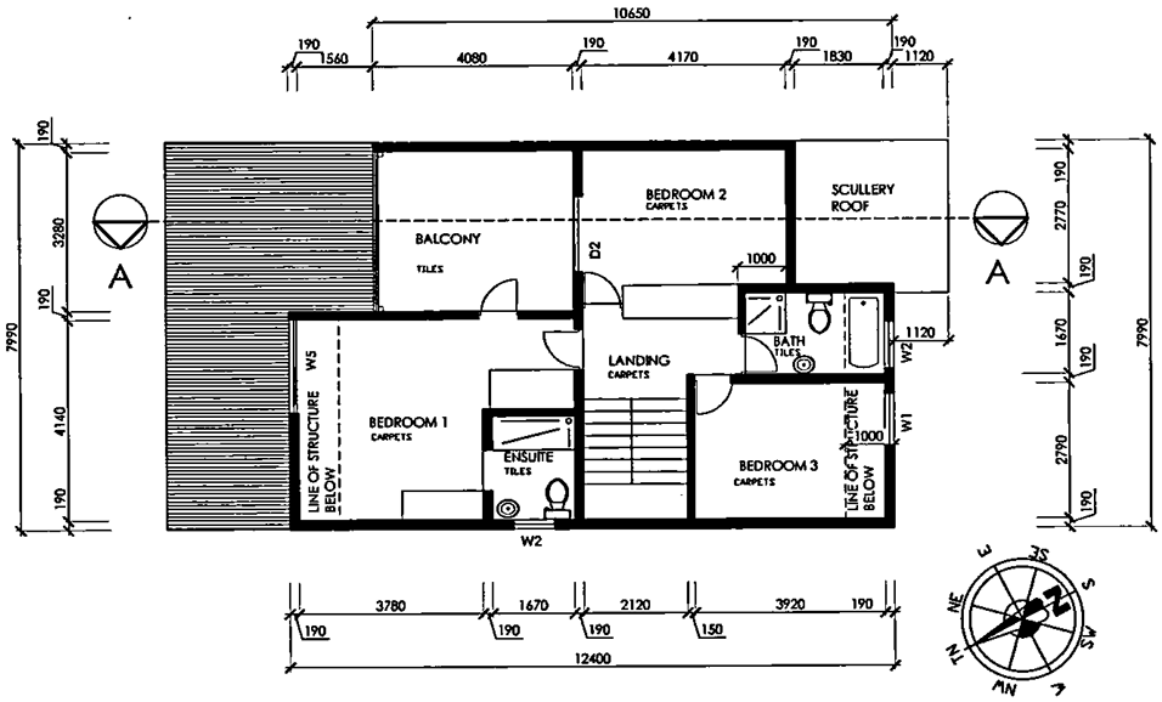

STRUCTURAL ENGINEER TO BE APPOINTED BY OWNER TO CHECK AND APPROVE STRUCTURAL INTEGRITY OF THIS DESIGN , ADVISE ON ADVERSE SITE AND / OR SOIL CONDITIONS AND INSPECT WORKS PERIODICALLY AND ISSUE OF STRUCTURAL COMPLETION CERTIFICATE

ALL WORK TO BE IN ACCORDANCE WITH RELEVANT NATIONAL BUILDING REGULATIONS AND PERFORMED BY QUALIFIED AND REGISTERED CONTRACTOR TO MEET WITH ALL LOCAL MUNICIPAL REQUIREMENTS. ALL DIMENSIONS TO BE CHECKED ON SITE BY CONTRACTOR PRIOR TO COMMENCING SITE WORKS

FIGURED DIMENSIONS TO BE TAKEN IN PREFERENCE TO SCALING DRAWINGS.

ALL RELEVANT DETAILS,LEVELS,DIMENSIONS TO BE CHECKED ON SITE BEFORE COMMENCEMENT OF WORK.

PROJECT
PROJECT NO
DESCRIPTION
SCALE
DATE
PAGE NO –
REVISION —
DRAWN BY

LEVEL 2 PLAN LAYOUT 1:100 (A3)

(20)
[40]

VRAAG 3: DEURSNEE AA DEUR WONING

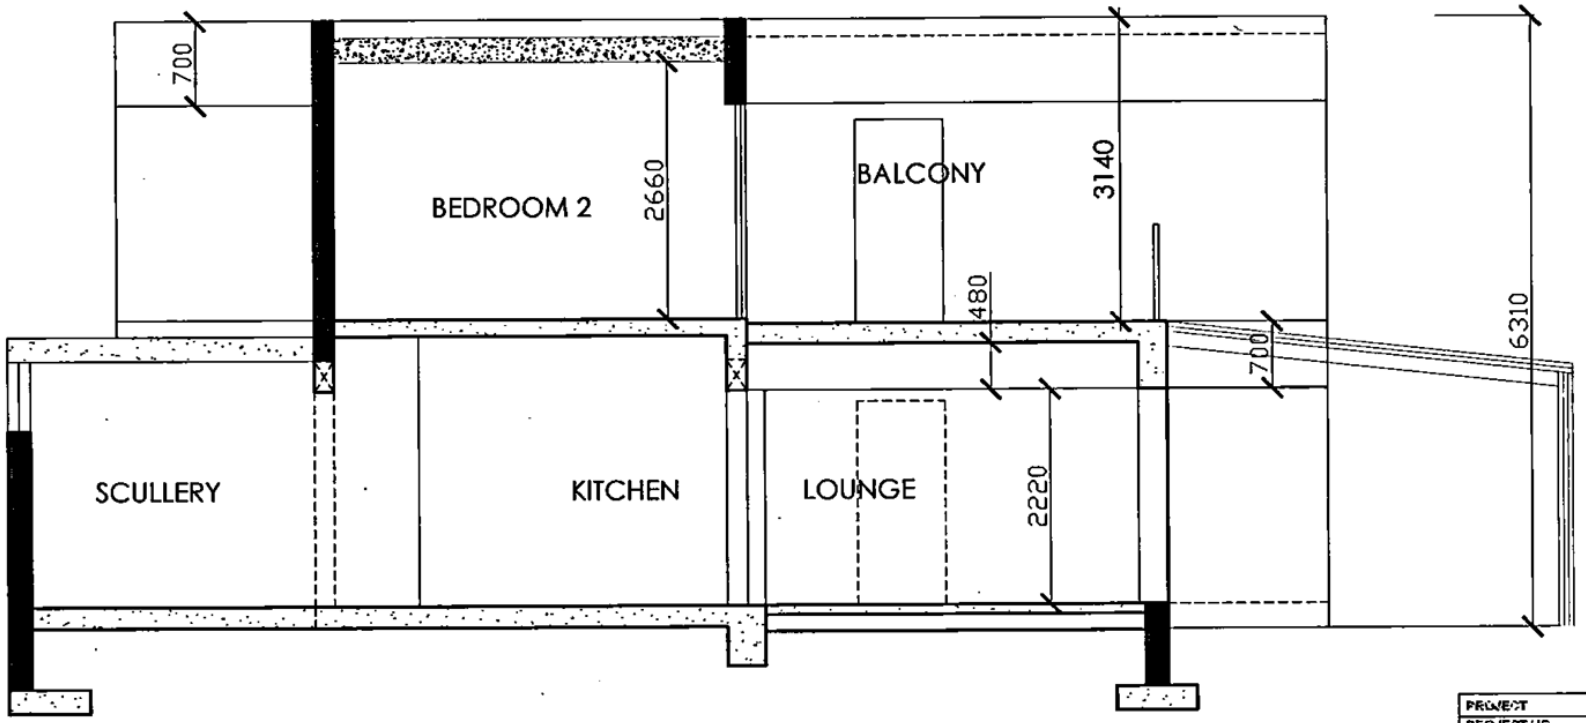

SECTION AA
SCALE 1:50

PROJECT	
PROJECT NO	
DESCRIPTION	
SCALE	
DATE	
PAGE NO	–
REVISION	–
DRAWN BY	

[20]

VRAAG 4: AANSIGTE

ANY 2 OF THE FOLLOWING ELEVATIONS

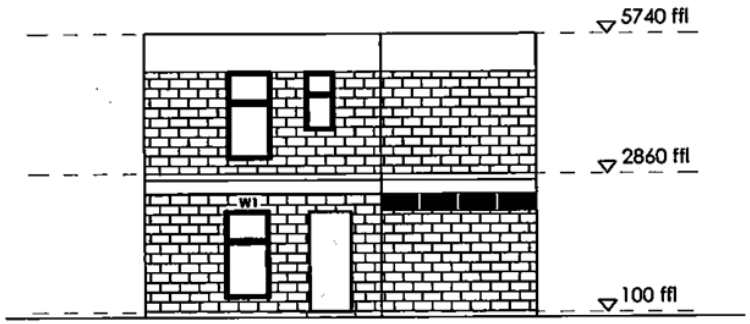

SOUTH WEST ELEVATION
SCALE 1:100

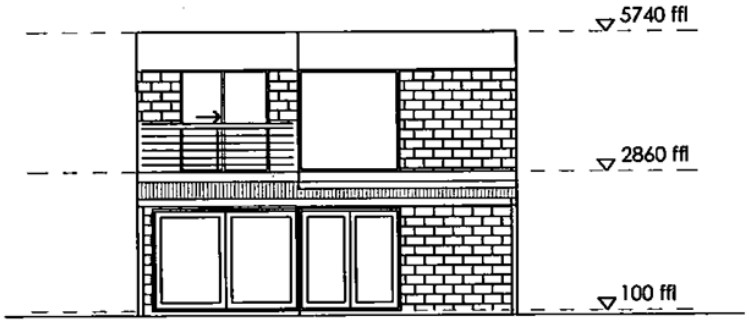

NORTH EAST ELEVATION
SCALE 1:100

ELEVATIONS 1:100 (A3)

STRUCTURAL ENGINEER TO BE APPOINTED BY OWNER TO CHECK AND APPROVE STRUCTURAL INTEGRITY OF THIS DESIGN , ADVISE ON ADVERSE SITE AND / OR SOIL CONDITIONS AND INSPECT WORKS PERIODICALLY AND ISSUE OF STRUCTURAL COMPLETION CERTIFICATE

ALL WORK TO BE IN ACCORDANCE WITH RELEVANT NATIONAL BUILDING REGULATIONS AND PERFORMED BY QUALIFIED AND REGISTERED CONTRACTOR TO MEET WITH ALL LOCAL MUNICIPAL REQUIREMENTS. ALL DIMENSIONS TO BE CHECKED ON SITE BY CONTRACTOR PRIOR TO COMMENCING SITE WORKS

FIGURED DIMENSIONS TO BE TAKEN IN PREFERENCE TO SCALING DRAWINGS.

ALL RELEVANT DETAILS,LEVELS,DIMENSIONS TO BE CHECKED ON SITE BEFORE COMMENCEMENT OF WORK.

PROJECT	
PROJECT NO	
DESCRIPTION	
SCALE	
DATE	
PAGE NO	–
REVISION	–
DRAWN BY	

(15)

ANY 2 OF THE FOLLOWING ELEVATIONS

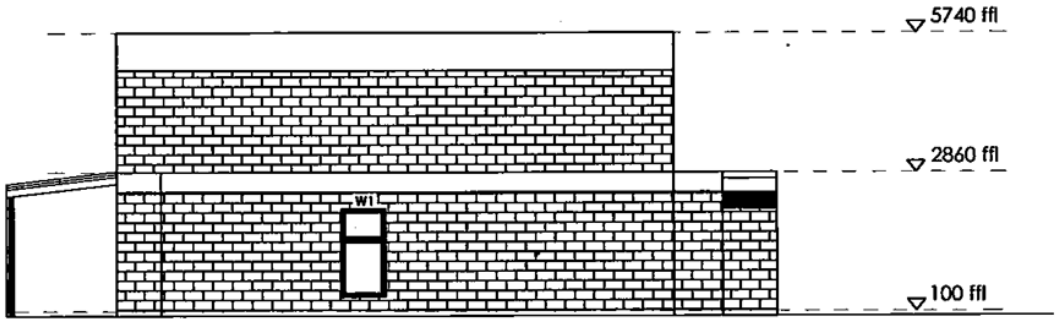

NORTH WEST ELEVATION
SCALE 1:100

STRUCTURAL ENGINEER TO BE APPOINTED BY OWNER TO CHECK AND APPROVE STRUCTURAL INTEGRITY OF THIS DESIGN , ADVISE ON ADVERSE SITE AND / OR SOIL CONDITIONS AND INSPECT WORKS PERIODICALLY AND ISSUE OF STRUCTURAL COMPLETION CERTIFICATE

ALL WORK TO BE IN ACCORDANCE WITH RELEVANT NATIONAL BUILDING REGULATIONS AND PERFORMED BY QUALIFIED AND REGISTERED CONTRACTOR TO MEET WITH ALL LOCAL MUNICIPAL REQUIREMENTS. ALL DIMENSIONS TO BE CHECKED ON SITE BY CONTRACTOR PRIOR TO COMMENCING SITE WORKS

FIGURED DIMENSIONS TO BE TAKEN IN PREFERENCE TO SCALING DRAWINGS.

ALL RELEVANT DETAILS,LEVELS,DIMENSIONS TO BE CHECKED ON SITE BEFORE COMMENCEMENT OF WORK.

PROJECT
PROJECT NO
DESCRIPTION
SCALE
DATE
PAGE NO —
REVISION —
DRAWN BY

ELEVATIONS 1:100 (A3)

(15)
[30]

TOTAL: 100

Kopiereg voorbehou