higher education & training

Department:
Higher Education and Training
REPUBLIC OF SOUTH AFRICA

MARKING GUIDELINE

NATIONAL CERTIFICATE: MULTI-DISCIPLINARY DRAWING OFFICE PRACTICE

BUILDING DRAUGHTING

2 APRIL 2019

This marking guideline consists of 7 pages.

Copyright reserved

QUESTION 1


1.1

ABBREVIATION	DRAINAGE FITTINGS
G	GULLY
SWP	SOILED WASTE PIPE
WSP	WATER-SUPPLY PIPE
VP	VENT PIPE
DP	DOWNPIPE

(5)

Copyright reserved

1.2

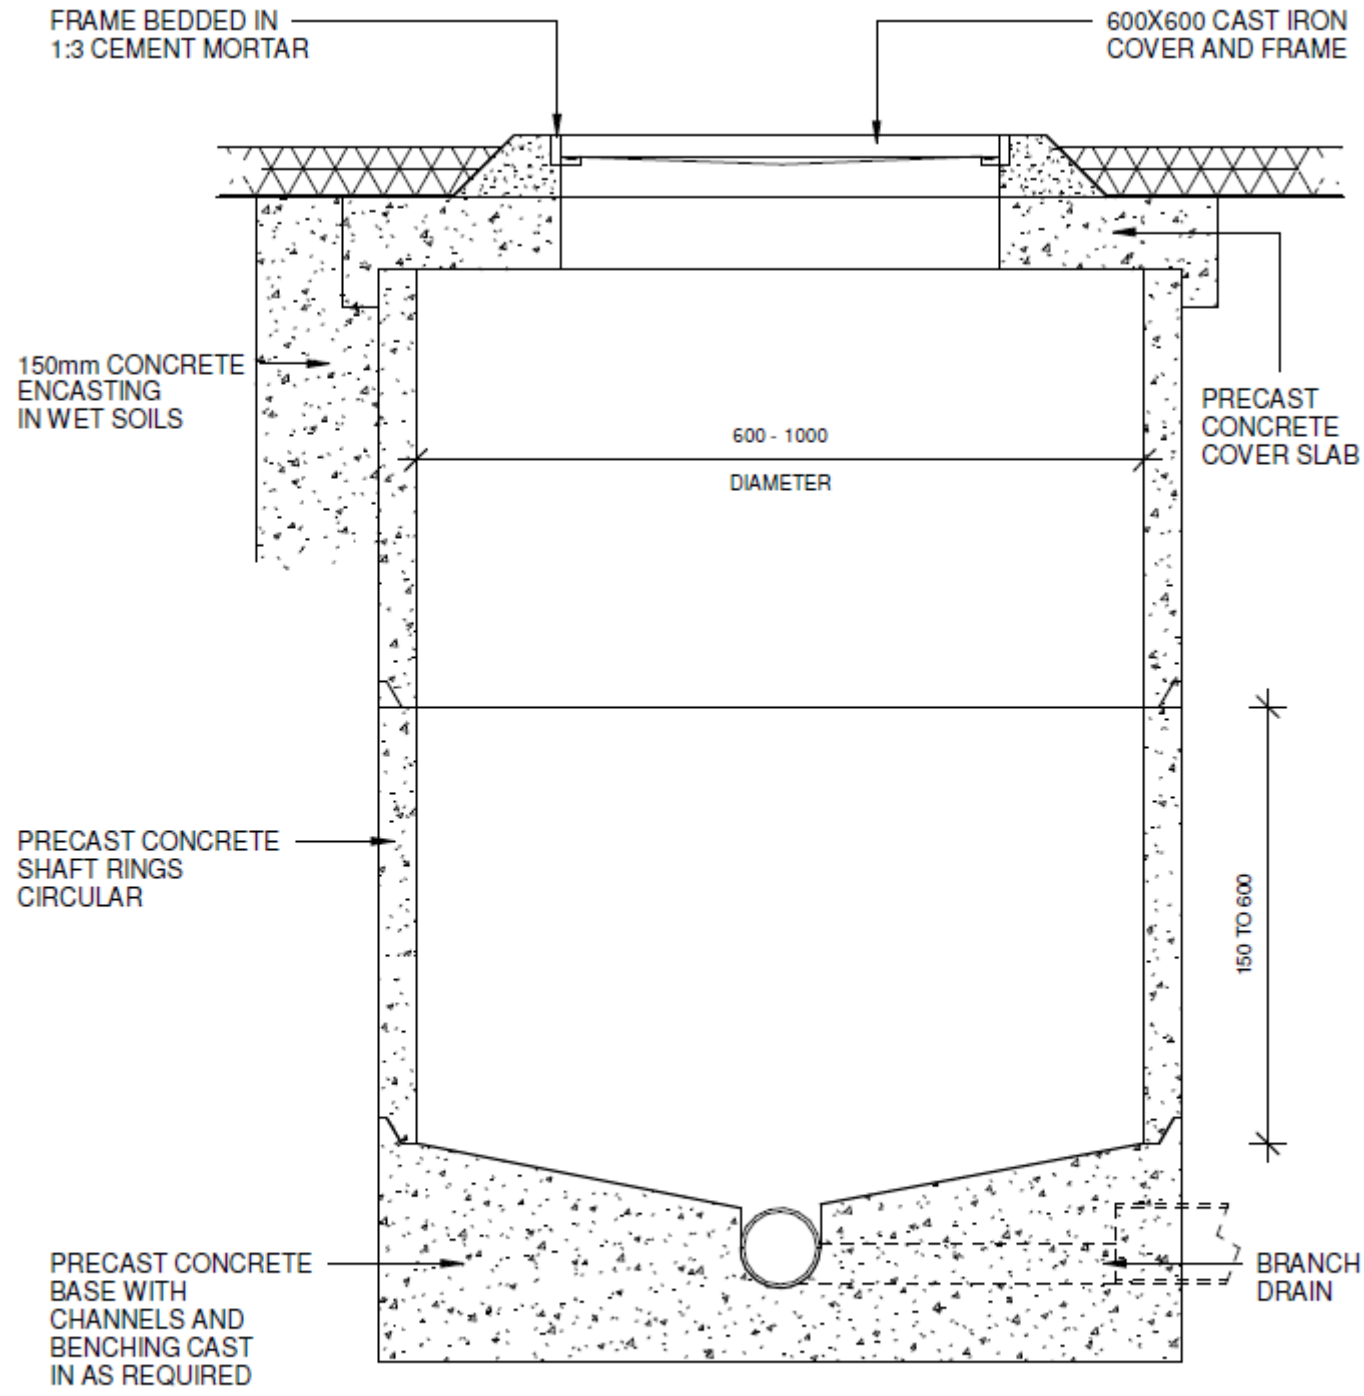


1 TYPICAL DETAIL PRECAST CONCRETE MANHOLE

1 : 10

(10)
[15]

QUESTION 2

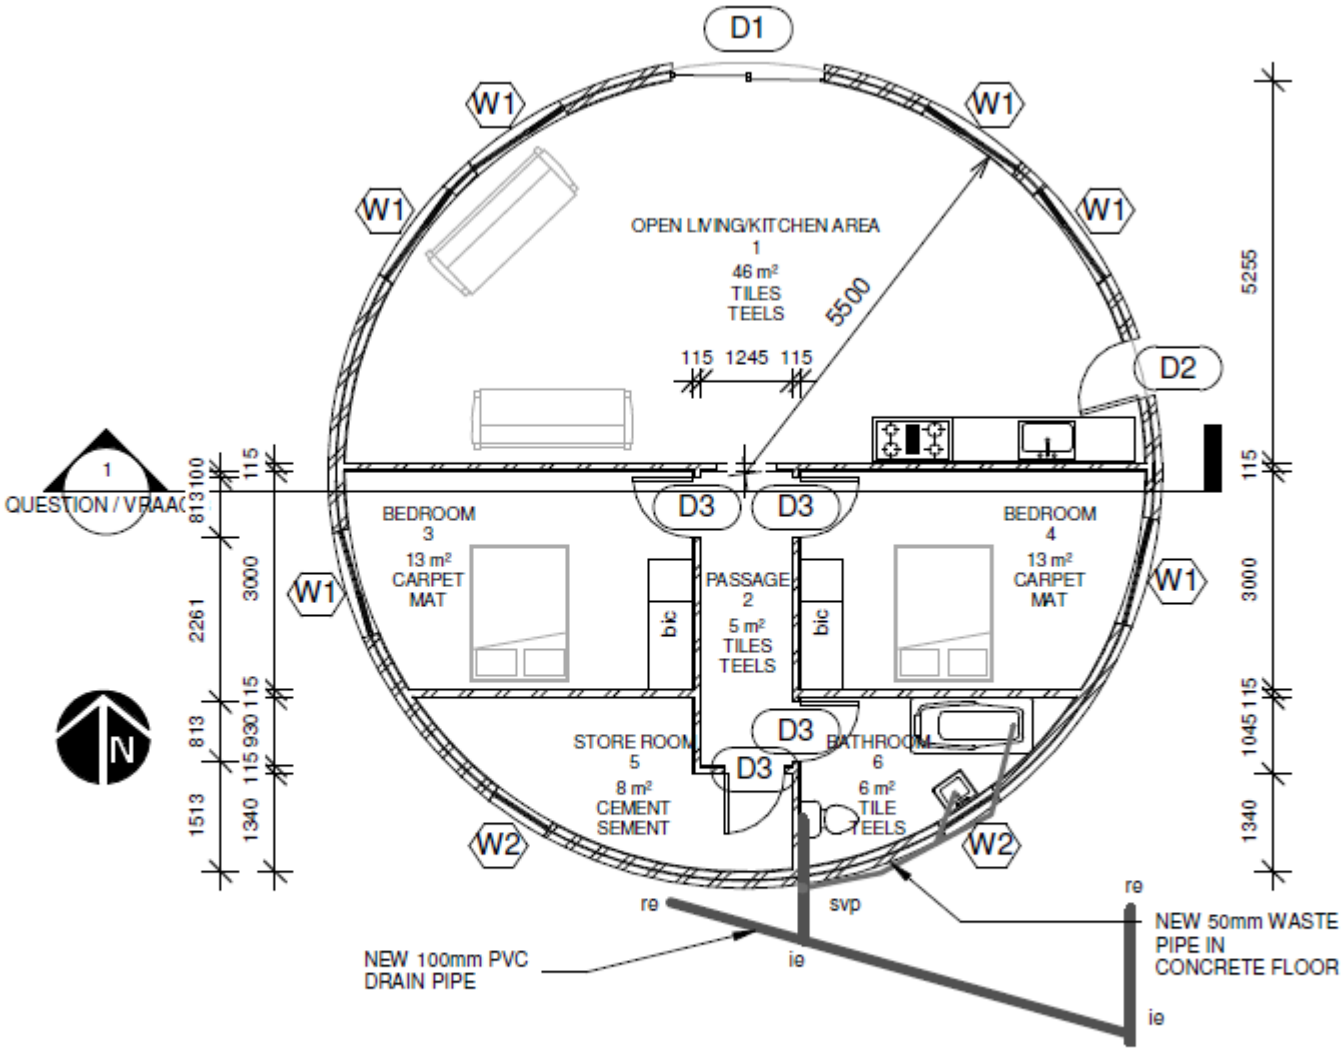


1 FLOOR PLAN/VLOERPLAN

1 : 100


[32]

QUESTION 3

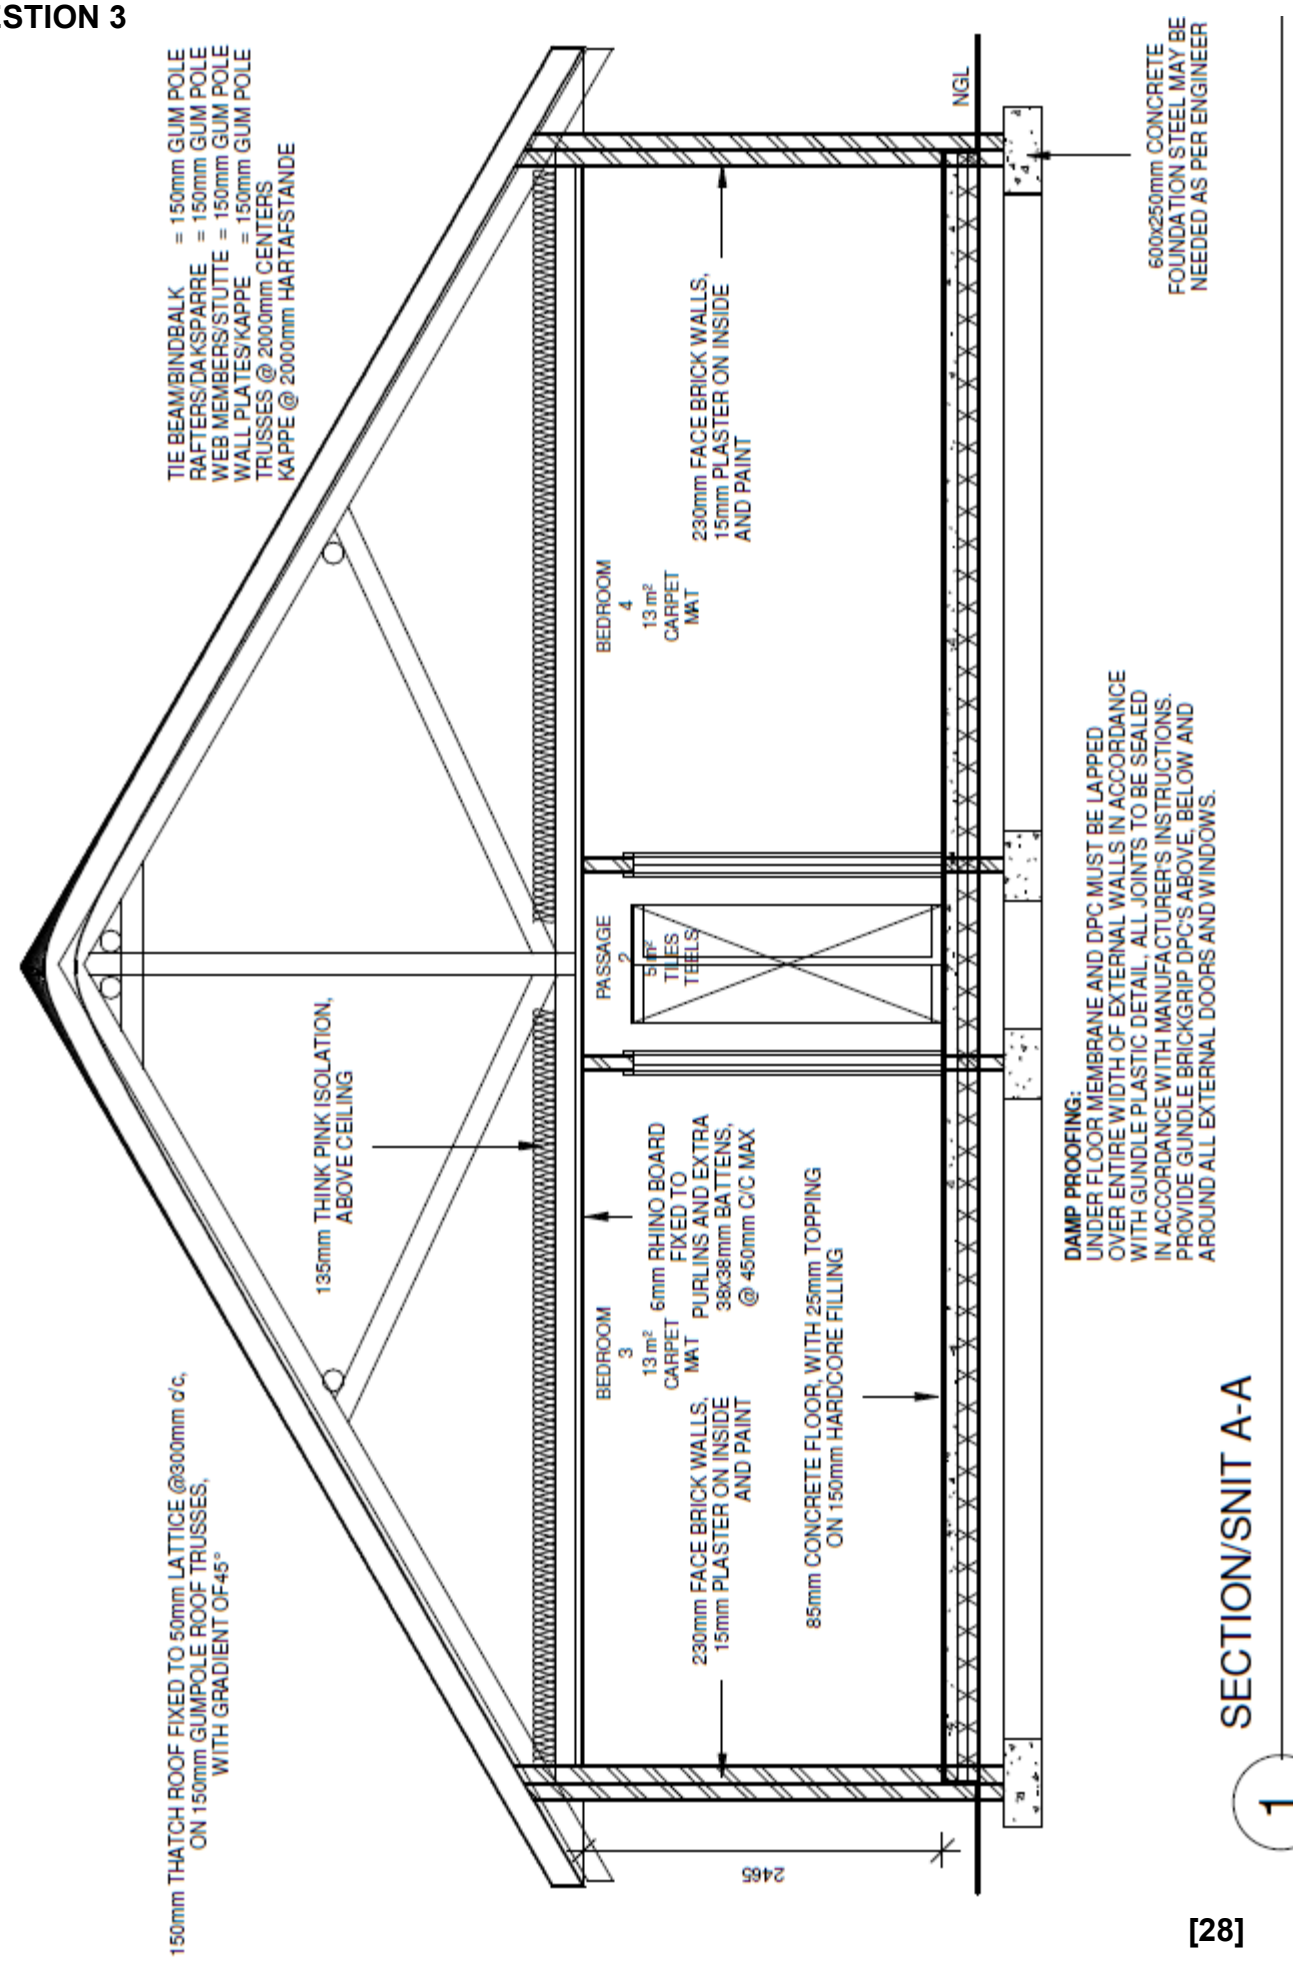


[28]

QUESTION 4

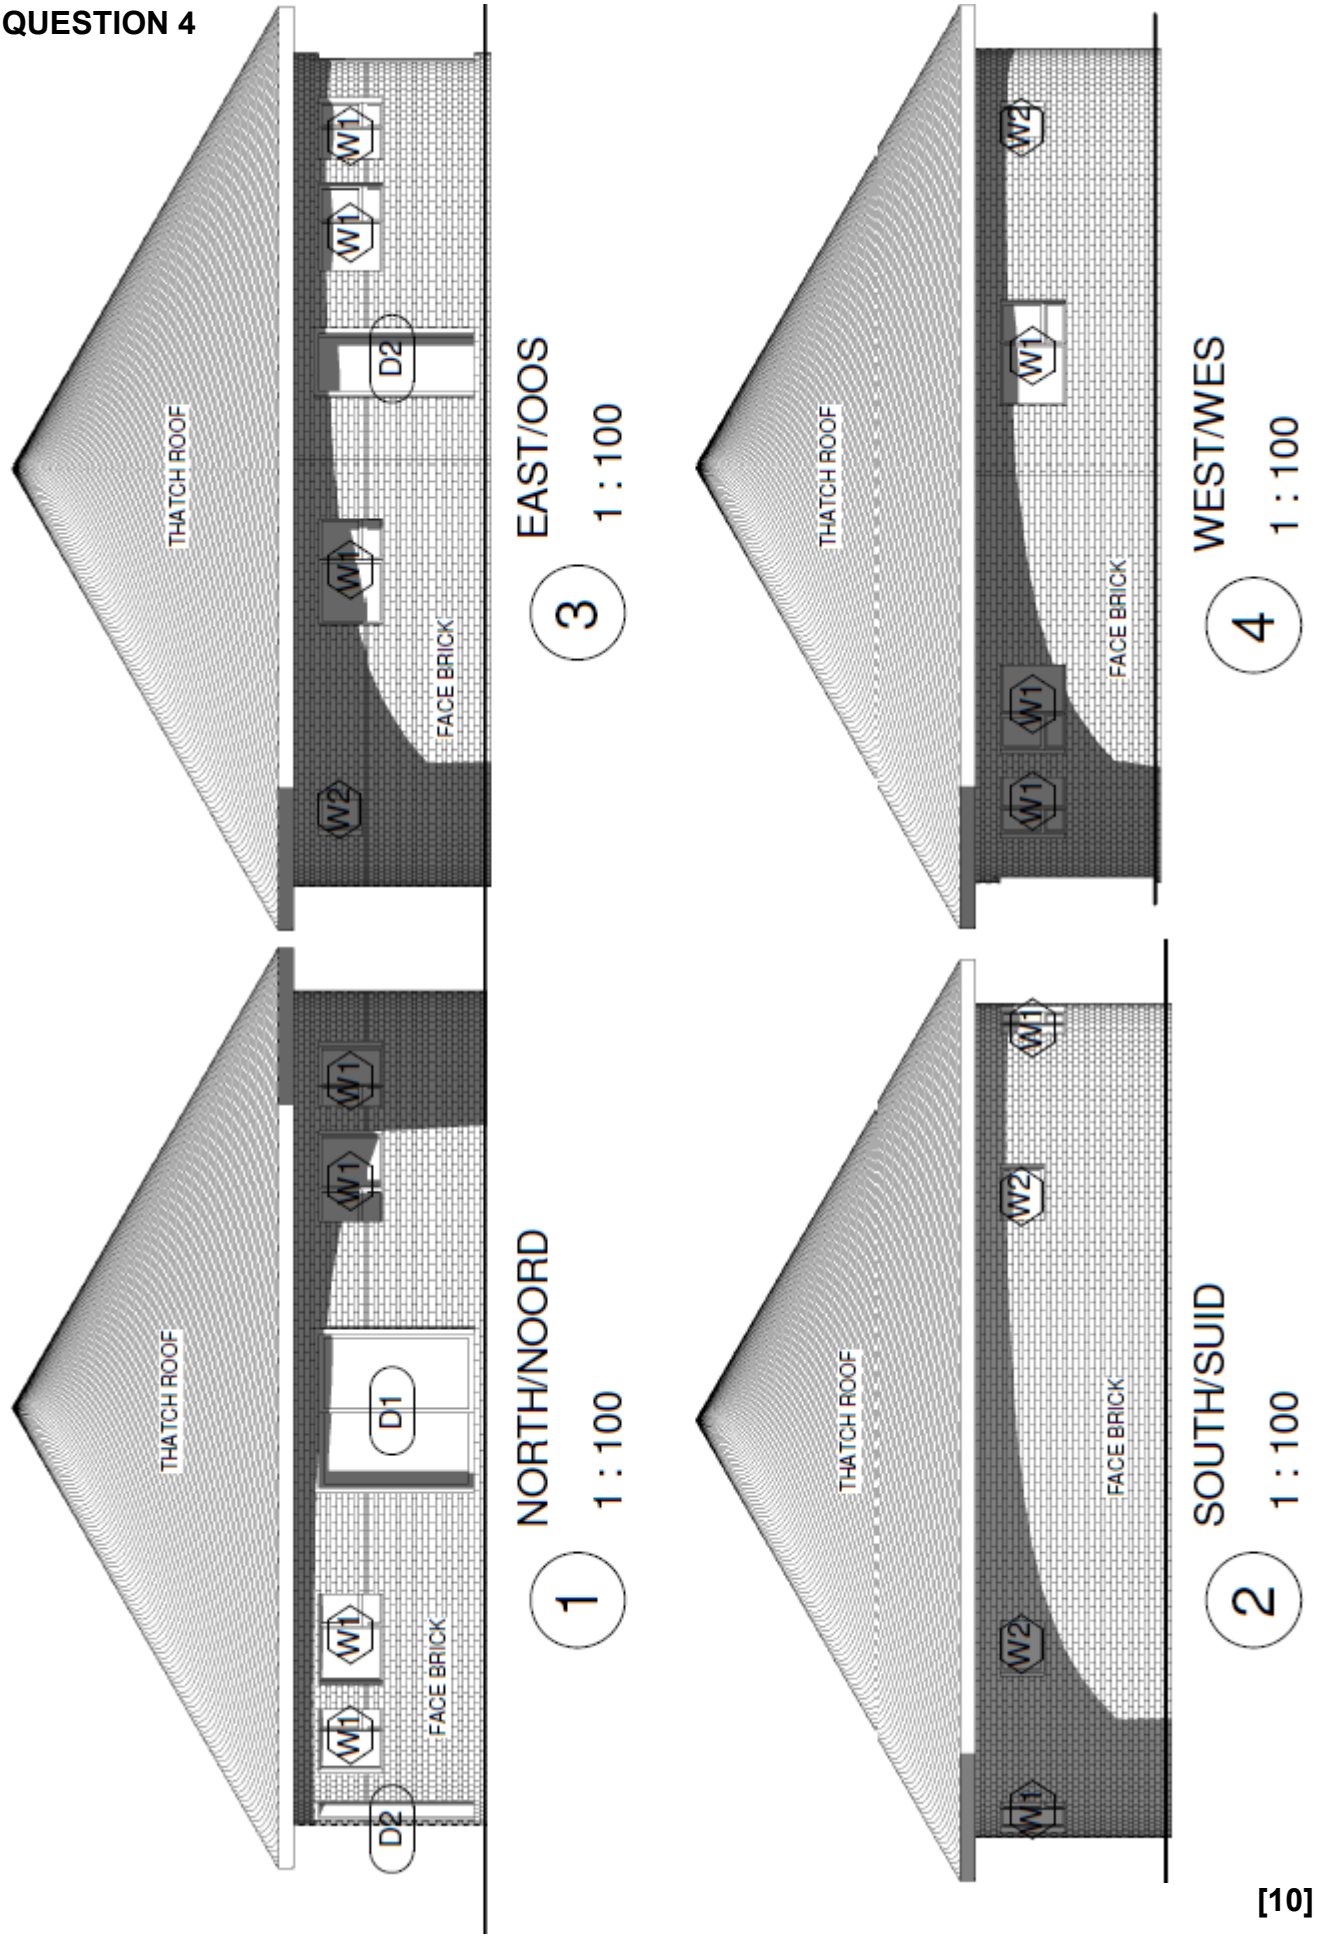

[10]

QUESTION 5

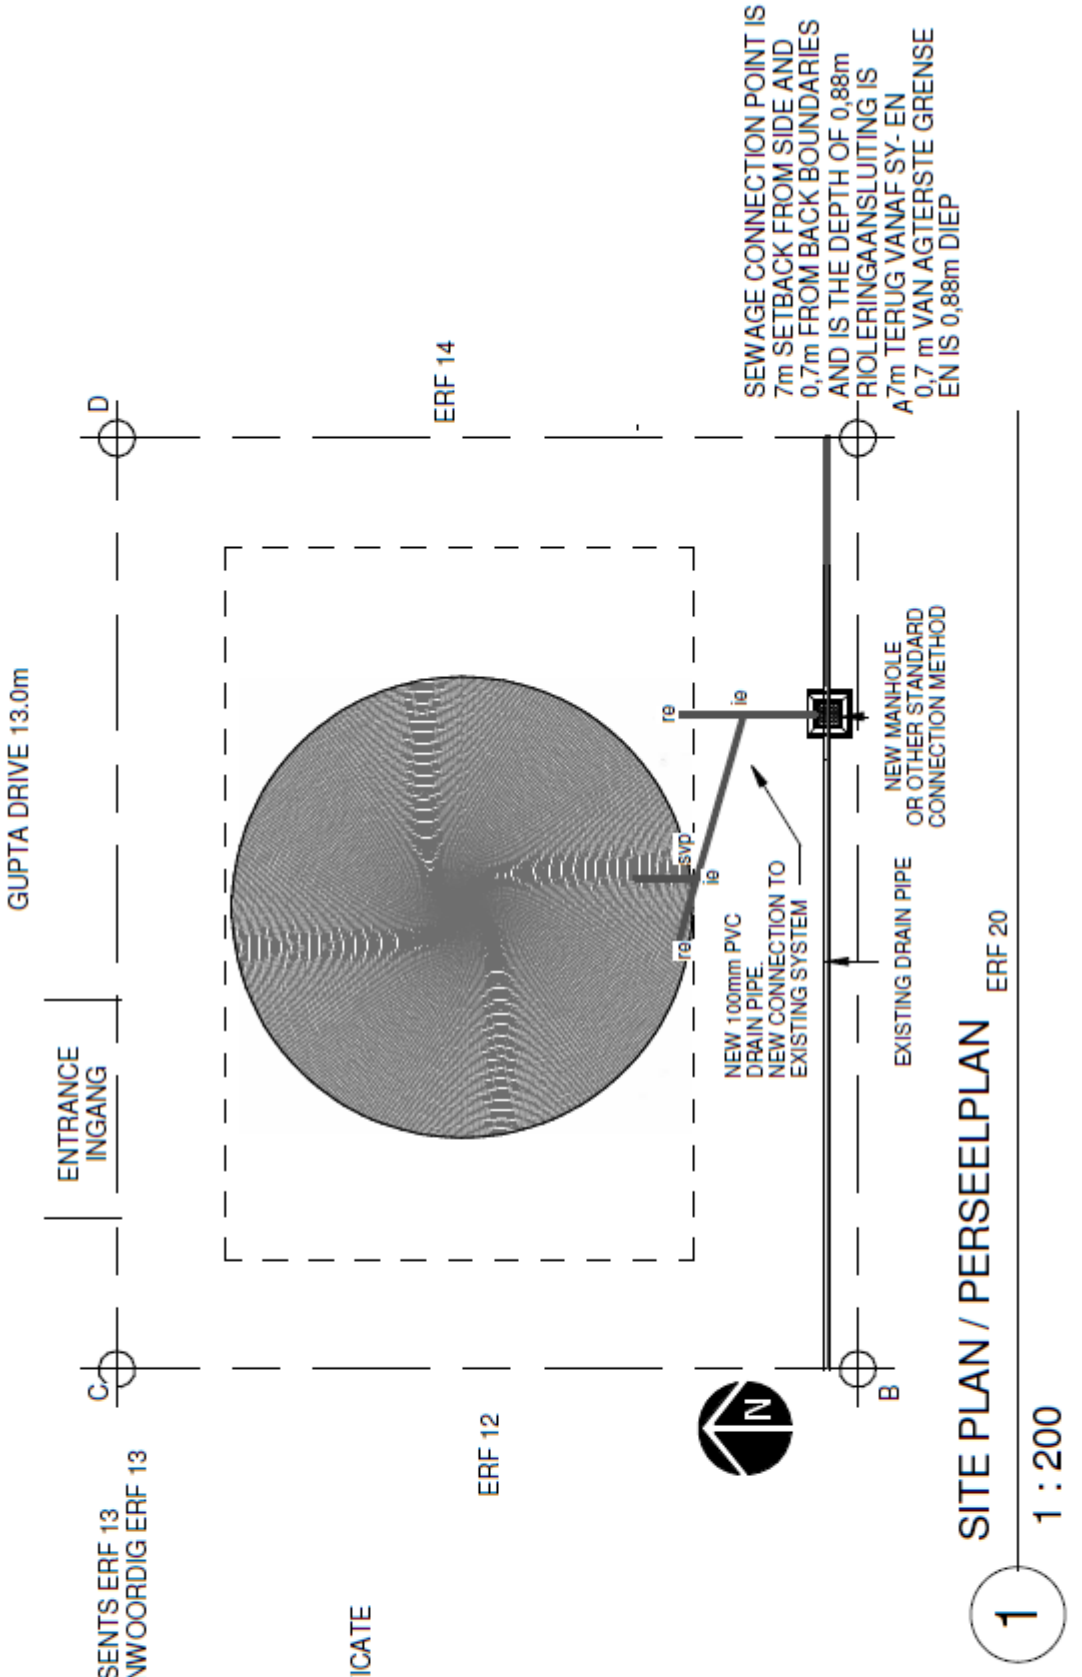

[15]

TOTAL: 100

Copyright reserved