higher education & training

Department:
Higher Education and Training
REPUBLIC OF SOUTH AFRICA

MARKING GUIDELINE

NATIONAL CERTIFICATE: MULTI-DISCIPLINARY DRAWING OFFICE PRACTICE

BUILDING DRAUGHTING

27 JULY 2018

This marking guideline consists of 7 pages.


Copyright reserved

QUESTION 1

DESCRIPTION	COLOUR CODE
BRICKWORK	RED
NEW CONCRETE	GREEN
NEW WOOD	YELLOW
NEW GLASS	GREY
NEW STEEL	BLUE

[5]

QUESTION 2: FLOOR PLAN LAYOUT

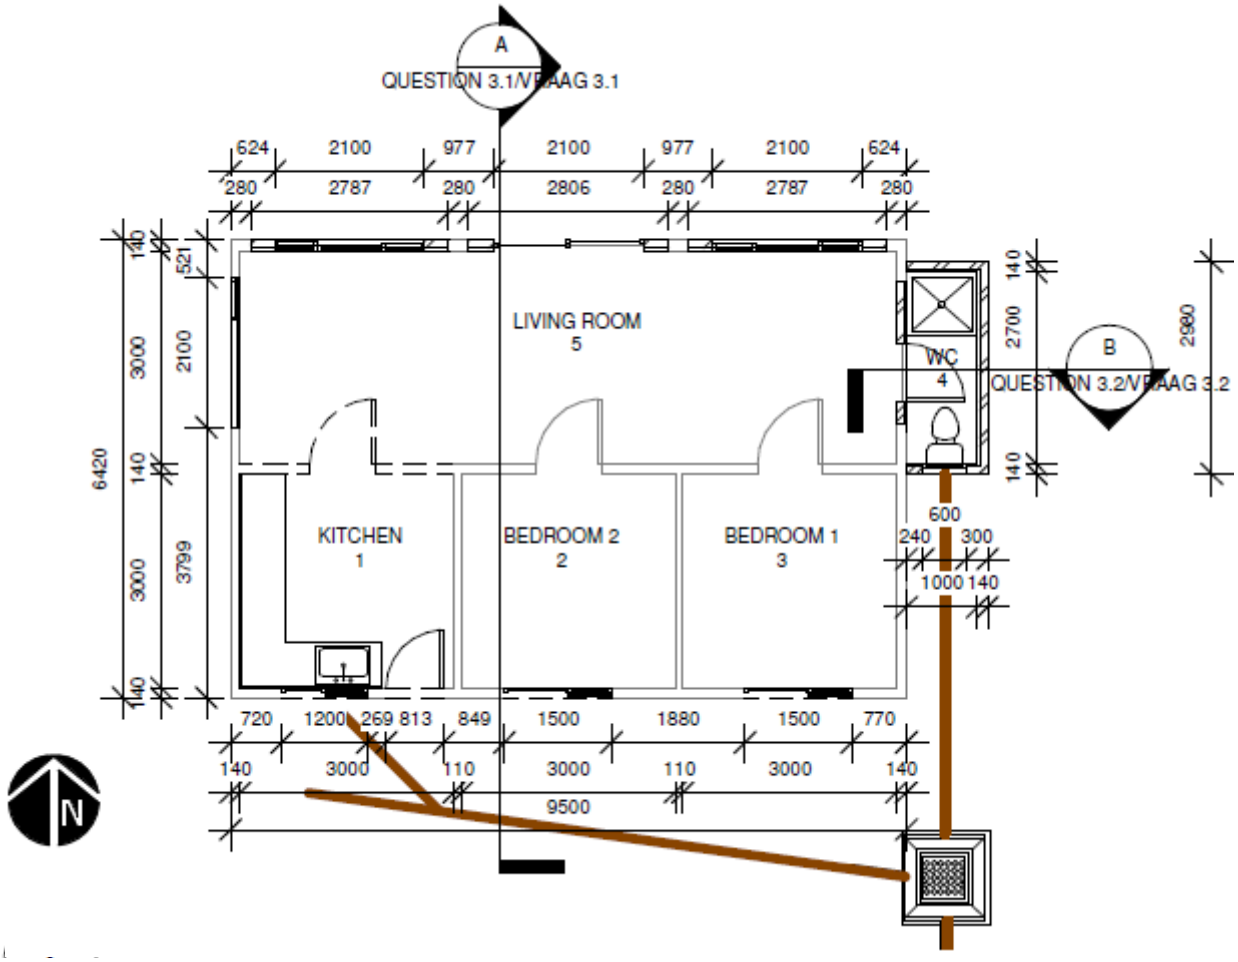


FLOOR PLAN
SCALE 1 : 100

[21]


QUESTION 3: SECTION THROUGH A HOUSE

3.1

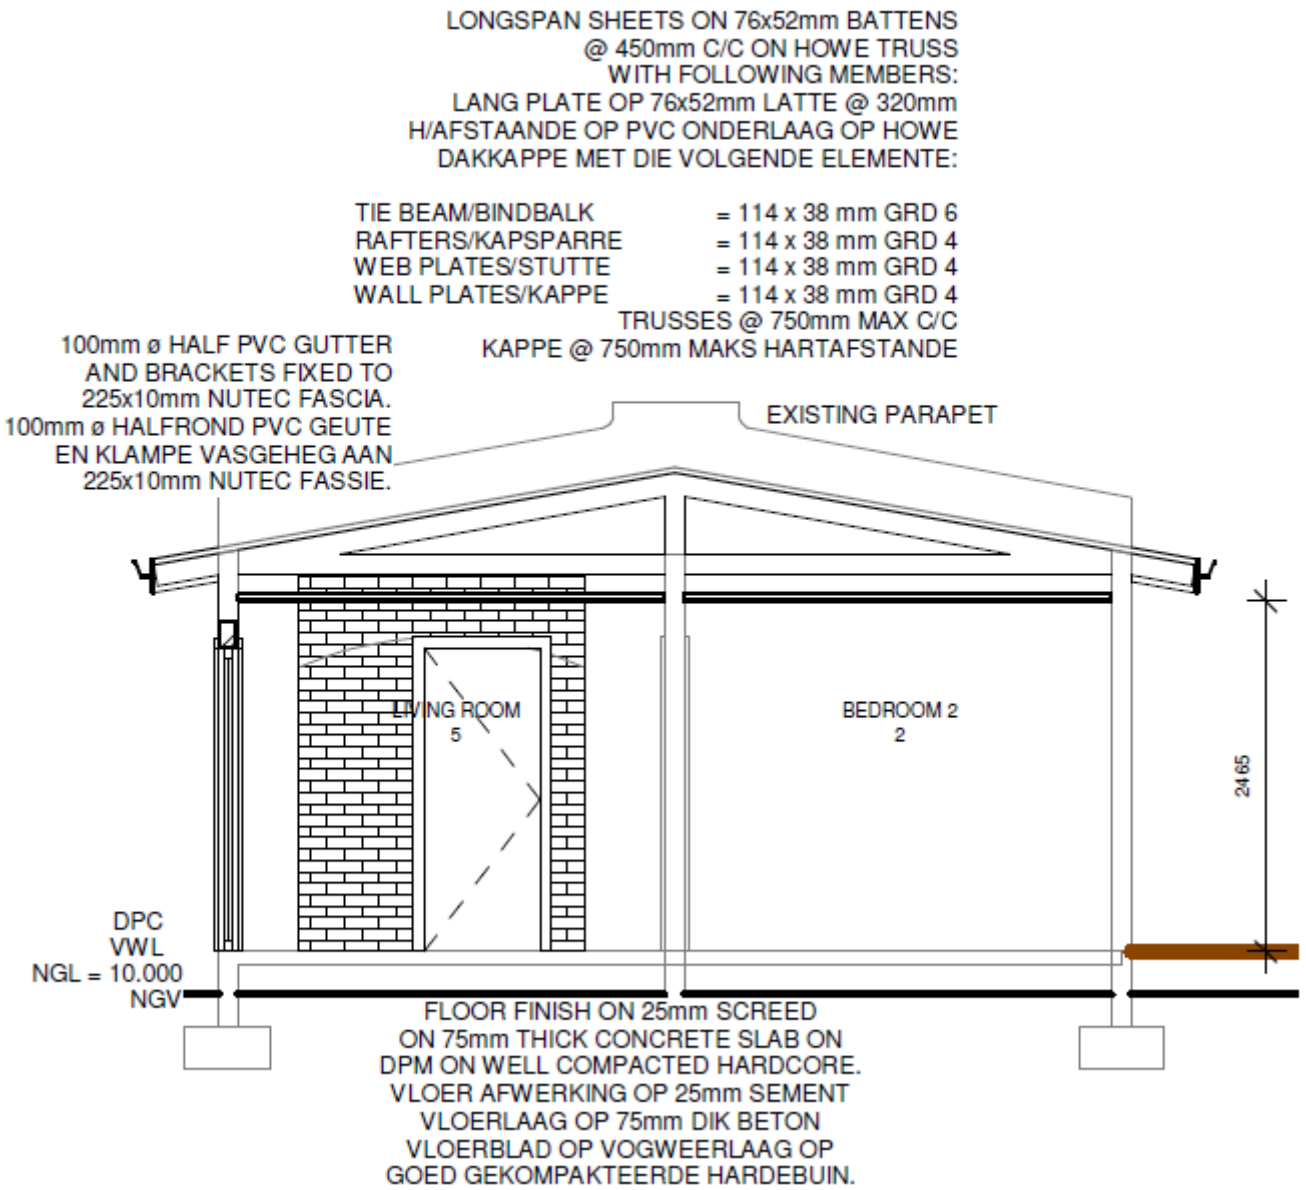


SECTION A-A
SCALE 1 : 50

3.2

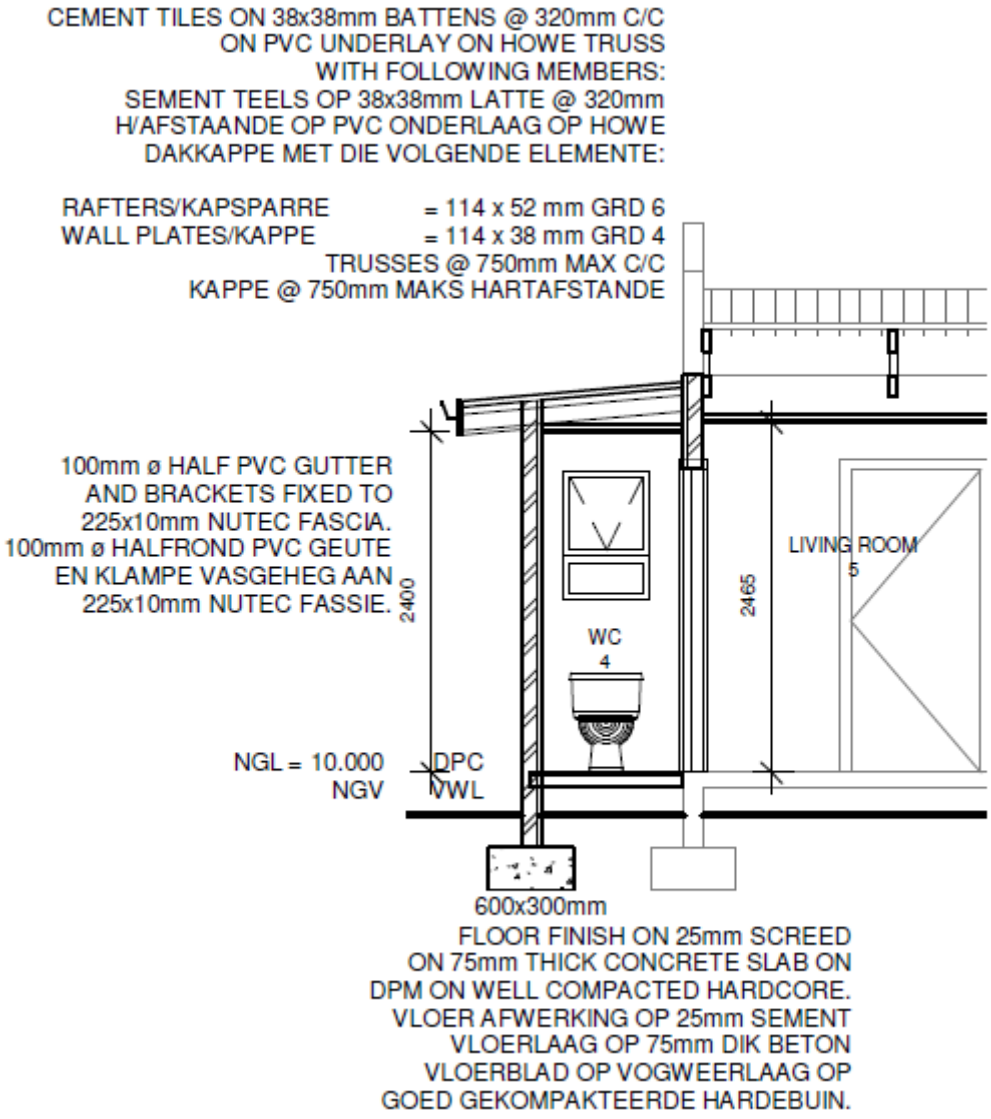


SECTION B-B
SCALE 1 : 50 **[37]**


QUESTION 4: ELEVATION

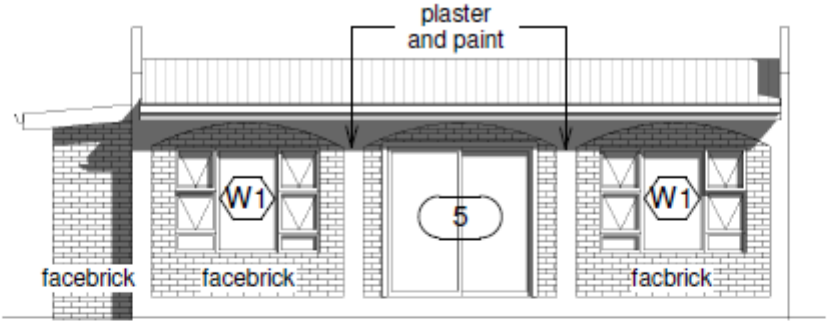


1 North
1 : 100

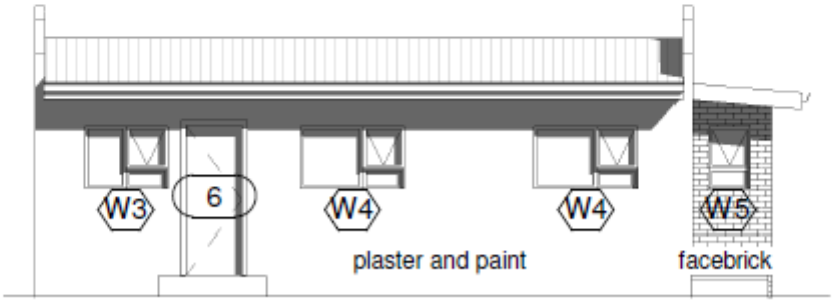

2 South
1 : 100

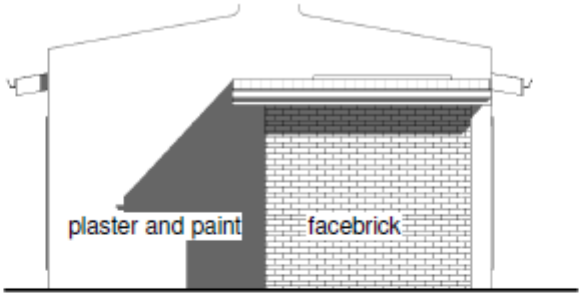


3 East
1 : 100

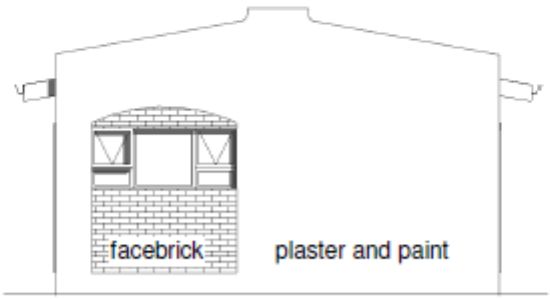

4 West
1 : 100


[7]

QUESTION 5: SITE PLAN

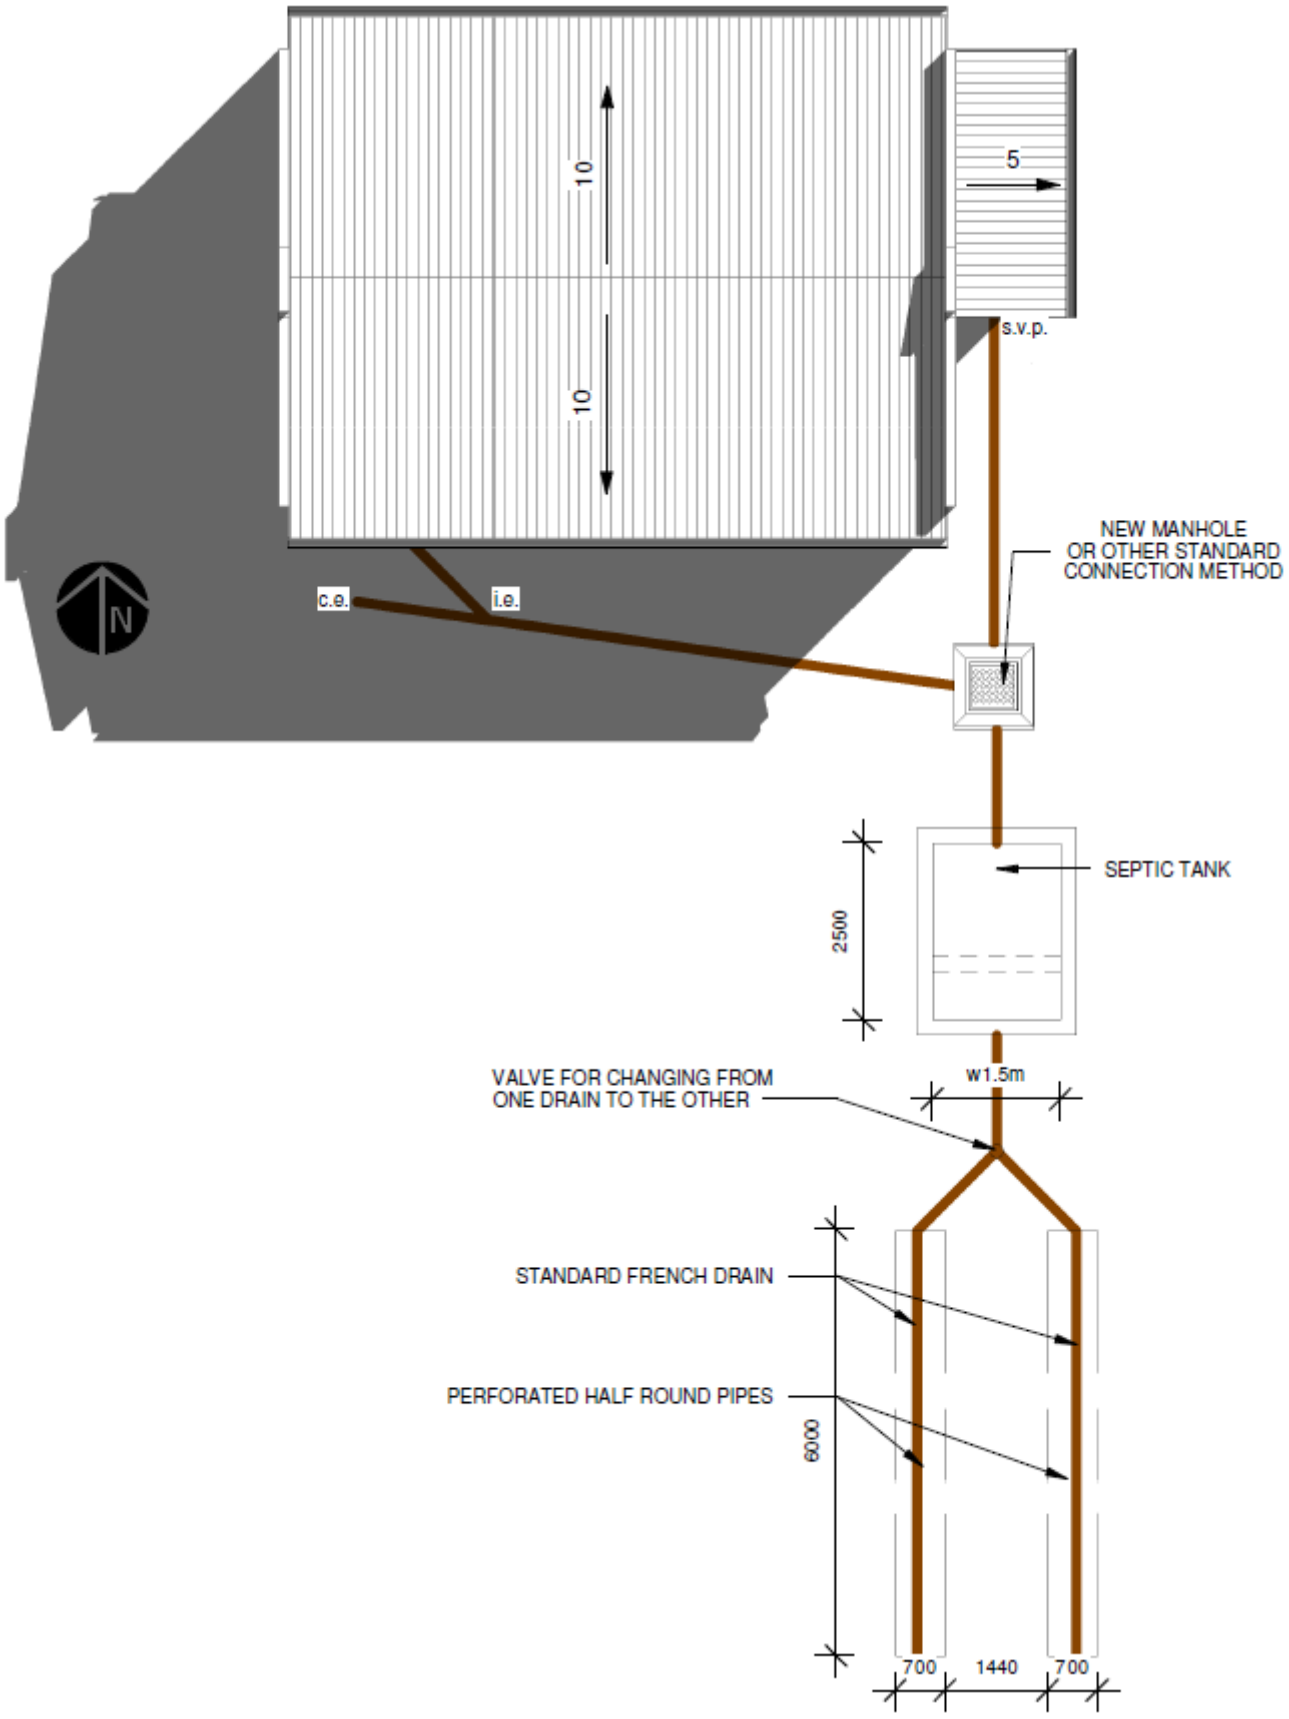

SITE PLAN
SCALE 1 : 100 **[16]**

QUESTION 6: WINDOW SCHEDULE

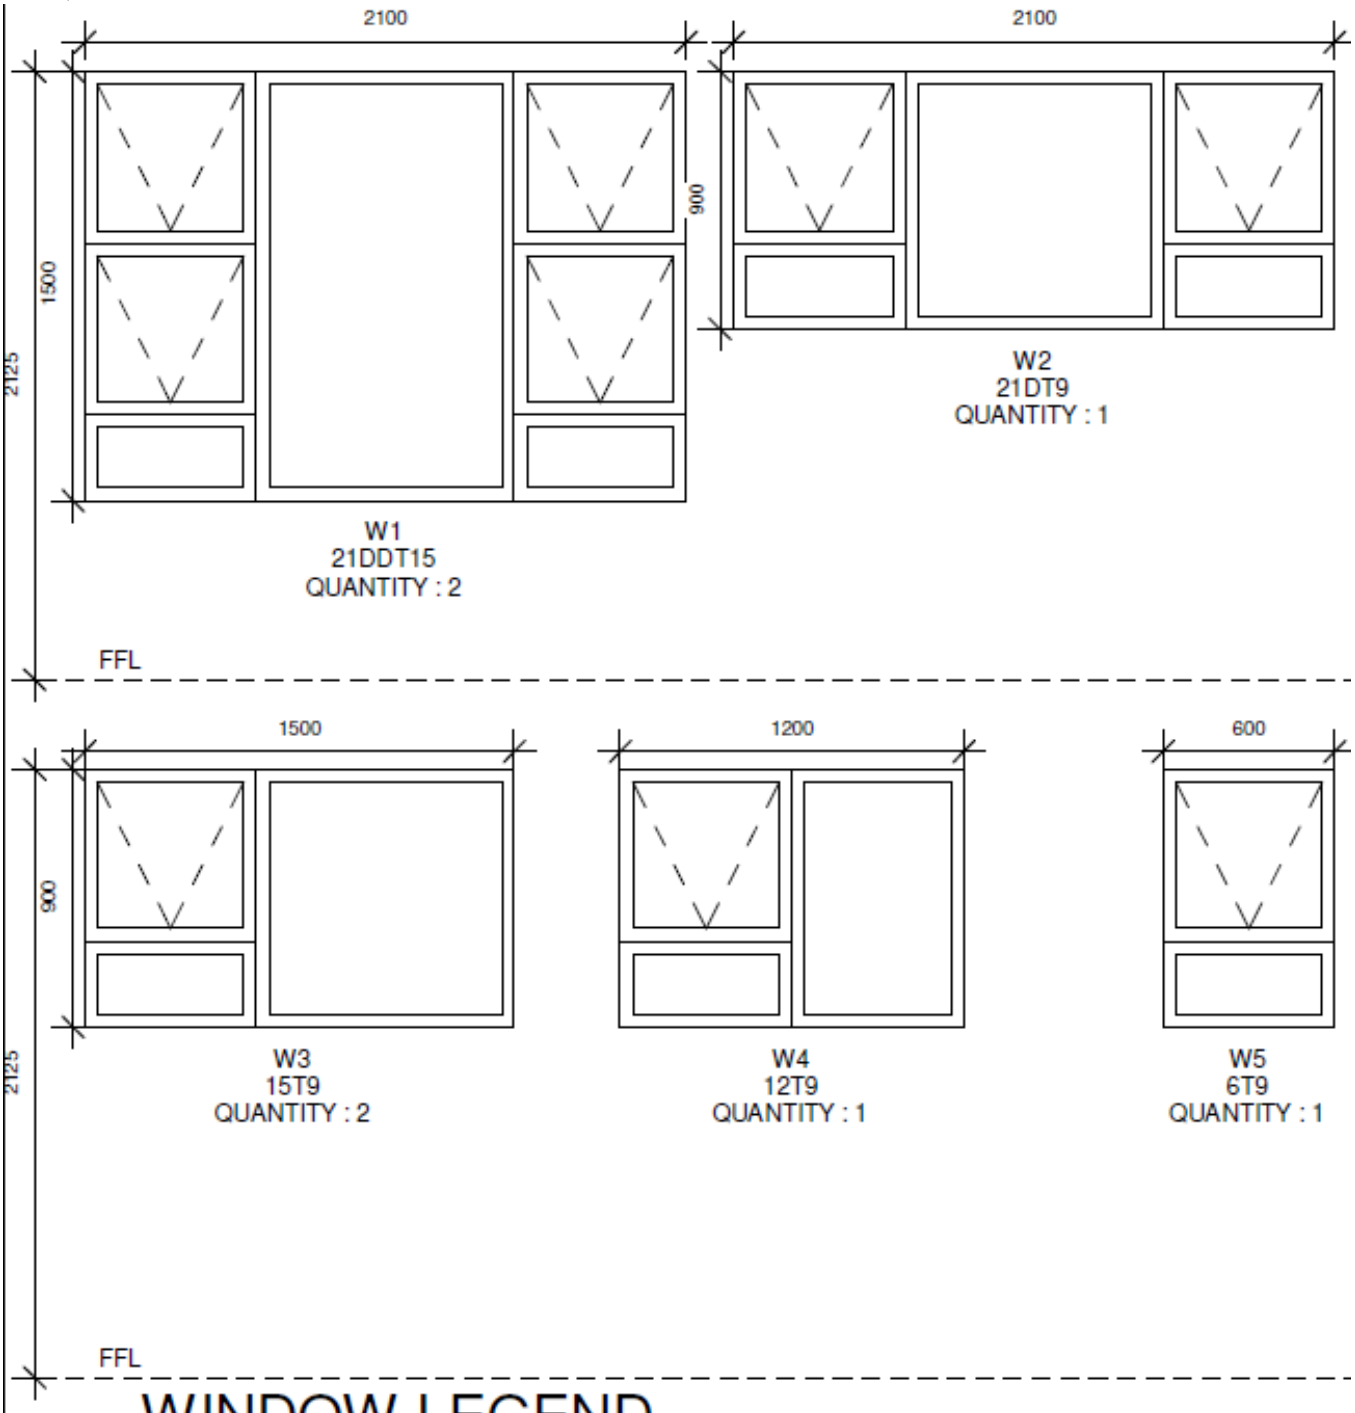

WINDOW LEGEND

1 : 25

Window Schedule Totals			
Discription	Manufacturer Code	Count	Type Mark
Kal-Aluminium 2100w X 1500h DDT	21DDT15	2	W1
Kal-Aluminium 2100w X 900h DT	21DT9	1	W2
Kal-Aluminium 1200w X 900h	12T9	1	W3
Kal-Aluminium 1500w X 900h	15T9	2	W4
Kal-Aluminium 600w X 900h	6T9	1	W5
		7	

[14]

TOTAL: 100

Copyright reserved