higher education & training

Department:
Higher Education and Training
REPUBLIC OF SOUTH AFRICA

MARKING GUIDELINE

NATIONAL CERTIFICATE:
MULTIDISCIPLINARY DRAWING OFFICE PRACTICE


BUILDING DRAUGHTING

31 JULY 2019

This marking guideline consists of 6 pages.

Copyright reserved

QUESTION 1: CONSTRUCTION DRAWING

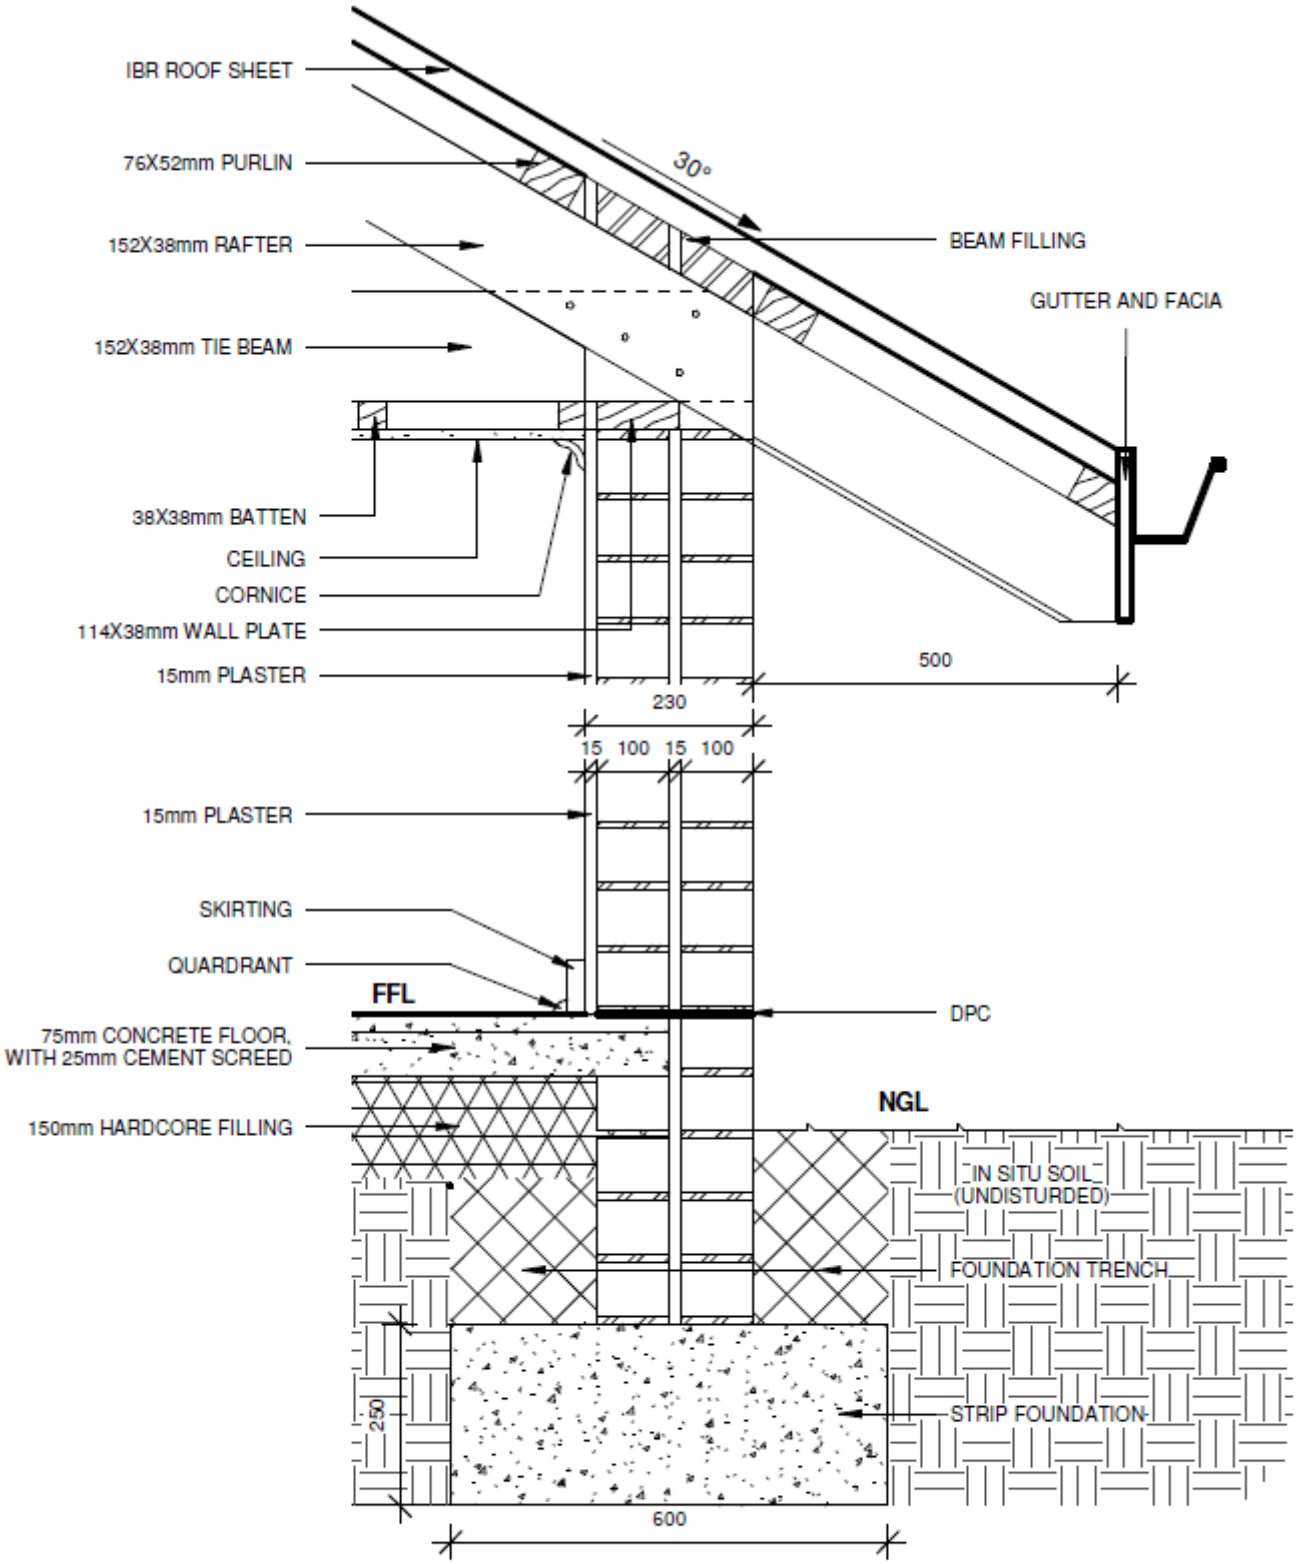


1 TYPICAL DETAIL STRIP FOUNDATION AND EAVE

1 : 10

[15]

QUESTION 2: FLOOR PLAN LAYOUT

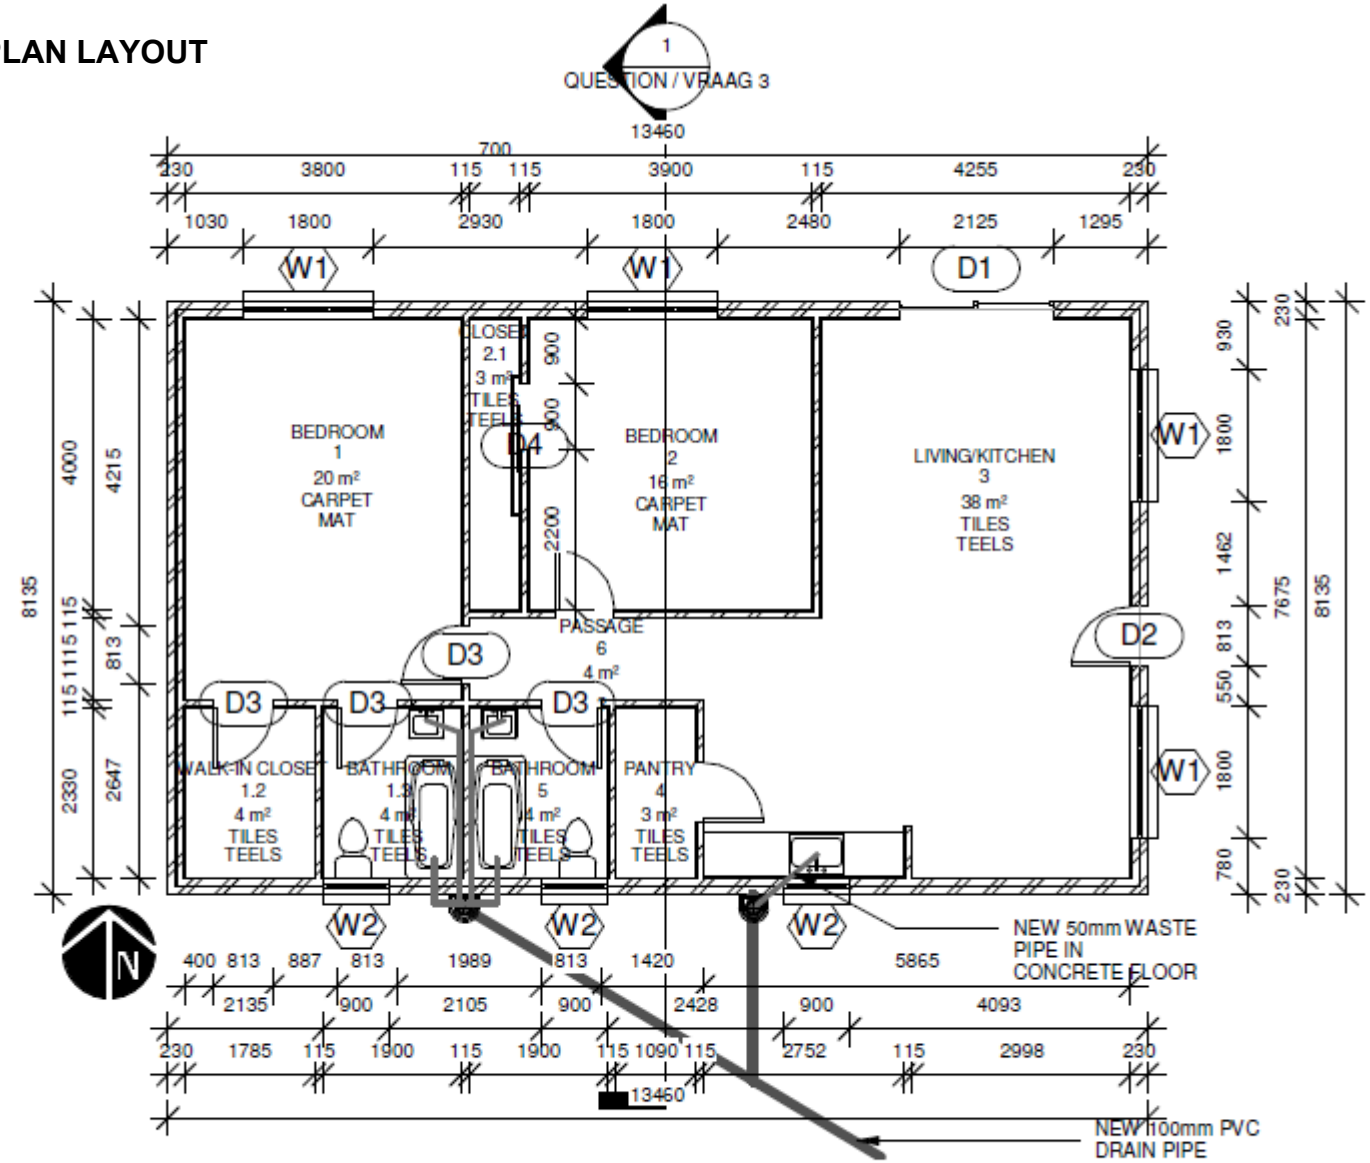


1 FLOOR PLAN/VLOERPLAN

1 : 100

[32]

Copyright reserved

QUESTION 3: SECTION THROUGH A HOUSE

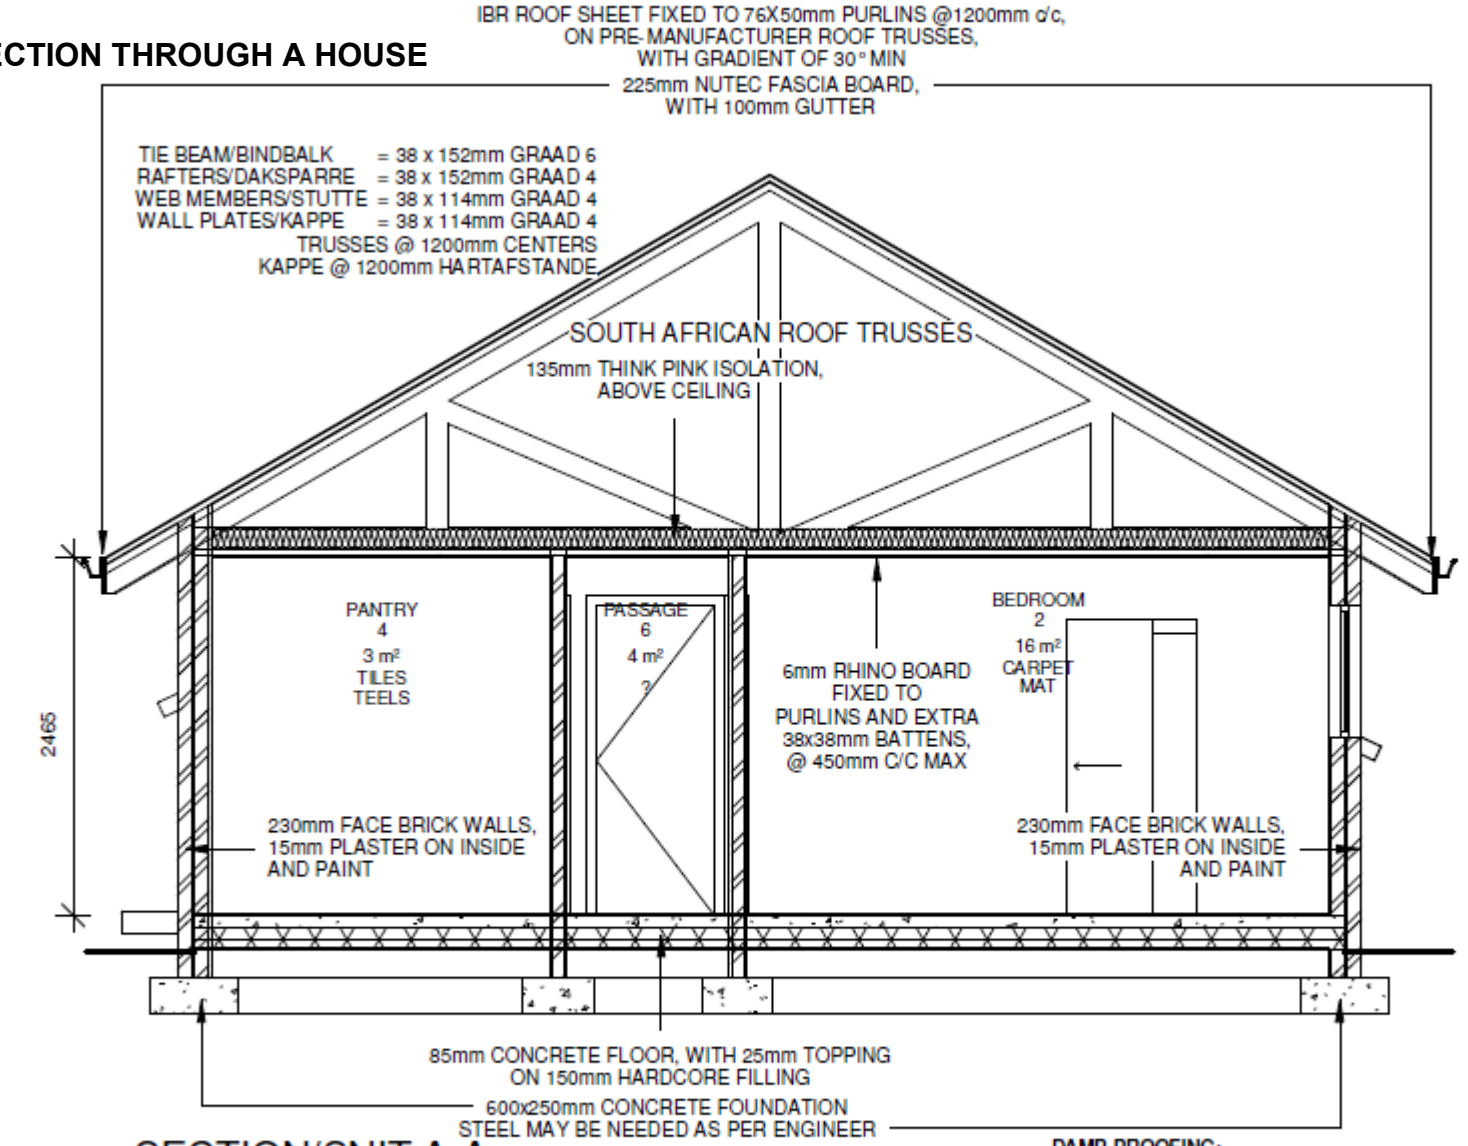

1 SECTION/SNIT A-A


1 : 50

DAMP PROOFING:
UNDER FLOOR MEMBRANE AND DPC MUST BE LAPPED OVER ENTIRE WIDTH OF EXTERNAL WALLS IN ACCORDANCE WITH GUNDLE PLASTIC DETAIL, ALL JOINTS TO BE SEALED IN ACCORDANCE WITH MANUFACTURER'S INSTRUCTIONS. PROVIDE GUNDLE BRICKGRIP DPC'S ABOVE, BELOW AND AROUND ALL EXTERNAL DOORS AND WINDOWS.


[28]

Copyright reserved


QUESTION 4: ELEVATION

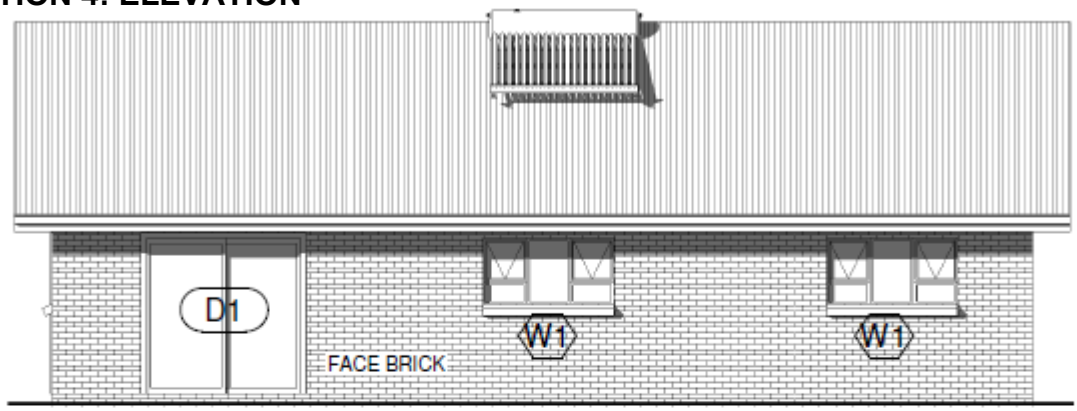


1 NORTH/NOORD
1 : 100

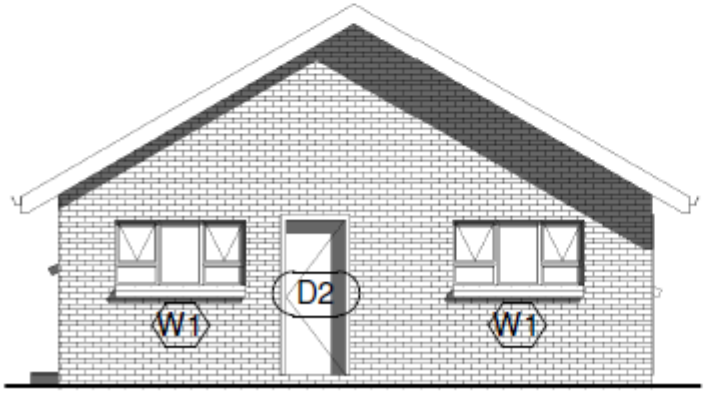

3 EAST/OOS
1 : 100

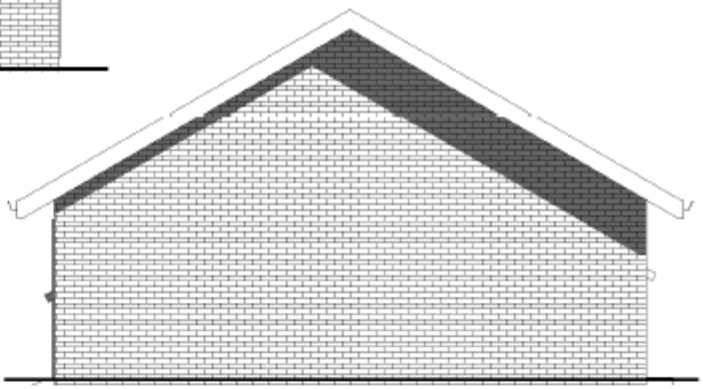


4 WEST/WES
1 : 100

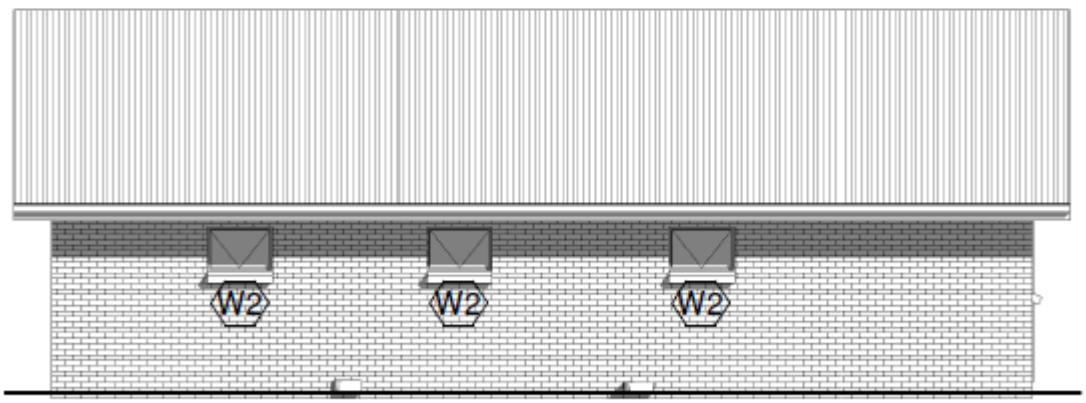

2 SOUTH/SUID
1 : 100

[10]

QUESTION 5: SITE PLAN

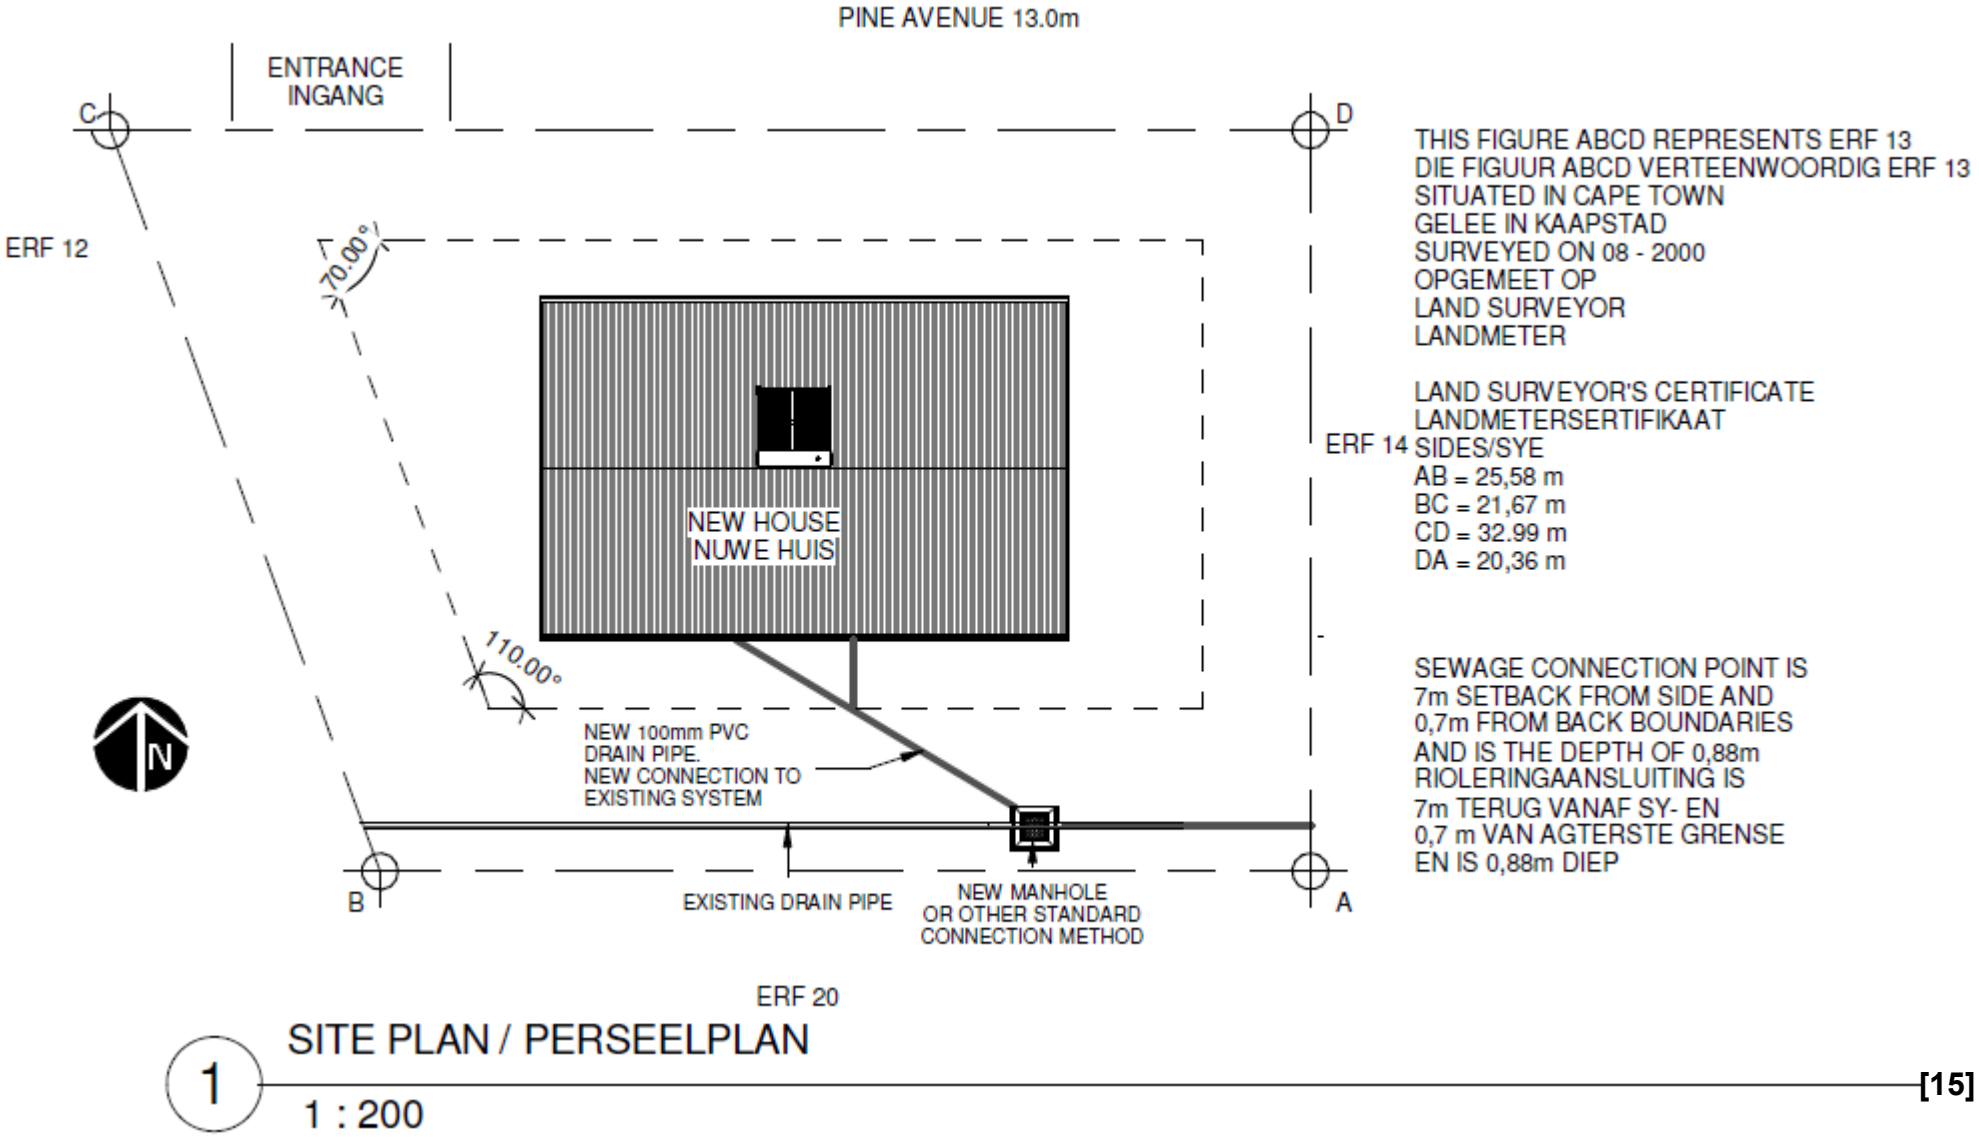

[15]

TOTAL: 100

Copyright reserved