higher education & training

Department:
Higher Education and Training
REPUBLIC OF SOUTH AFRICA

MARKING GUIDELINE

NATIONAL CERTIFICATE:
MULTIDISCIPLINARY DRAWING OFFICE PRACTICE

BUILDING DRAUGHTING

21 NOVEMBER 2019

This marking guideline consists of 6 pages.

Copyright reserved

QUESTION 1

1.1

ABBREVIATION	DESCRIPTION
WC	WATER CLOSET (TOILET)
RE	RODDING EYE
IL	INVERT LEVEL
CONC	CONCRETE
SP	SOIL PIPE
MH	MANHOLE
FFL	FINISHING FLOOR LEVEL
RWP	RAINWATER PIPE
AO	ACCESS OPENING
IE	INSPECTION EYE


(10 × ½) (5)

1.2

PRELIMINARY DRAWINGS
PRESENTATION DRAWINGS
CONSTRUCTION/WORKING DRAWINGS
SHOP/ASSEMBLY DRAWINGS
DETAIL DRAWINGS (enlarge details on the working drawing)

(5)
[10]

QUESTION 2

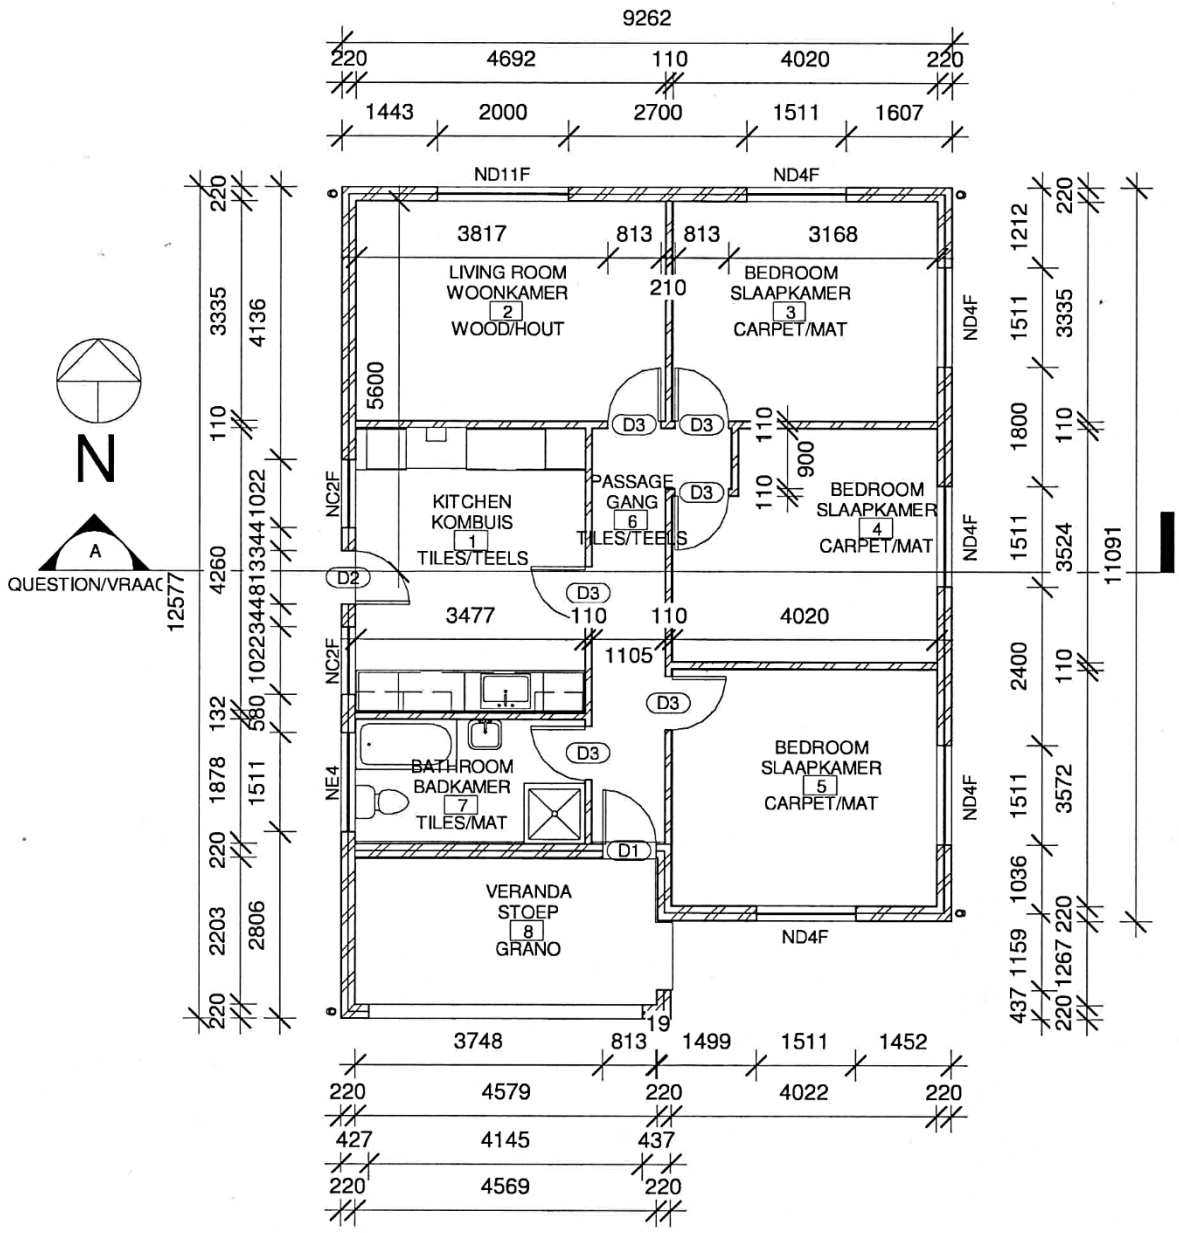


1 FLOOR PLAN LAYOUT

SCALE 1 : 100


[29]

QUESTION 3

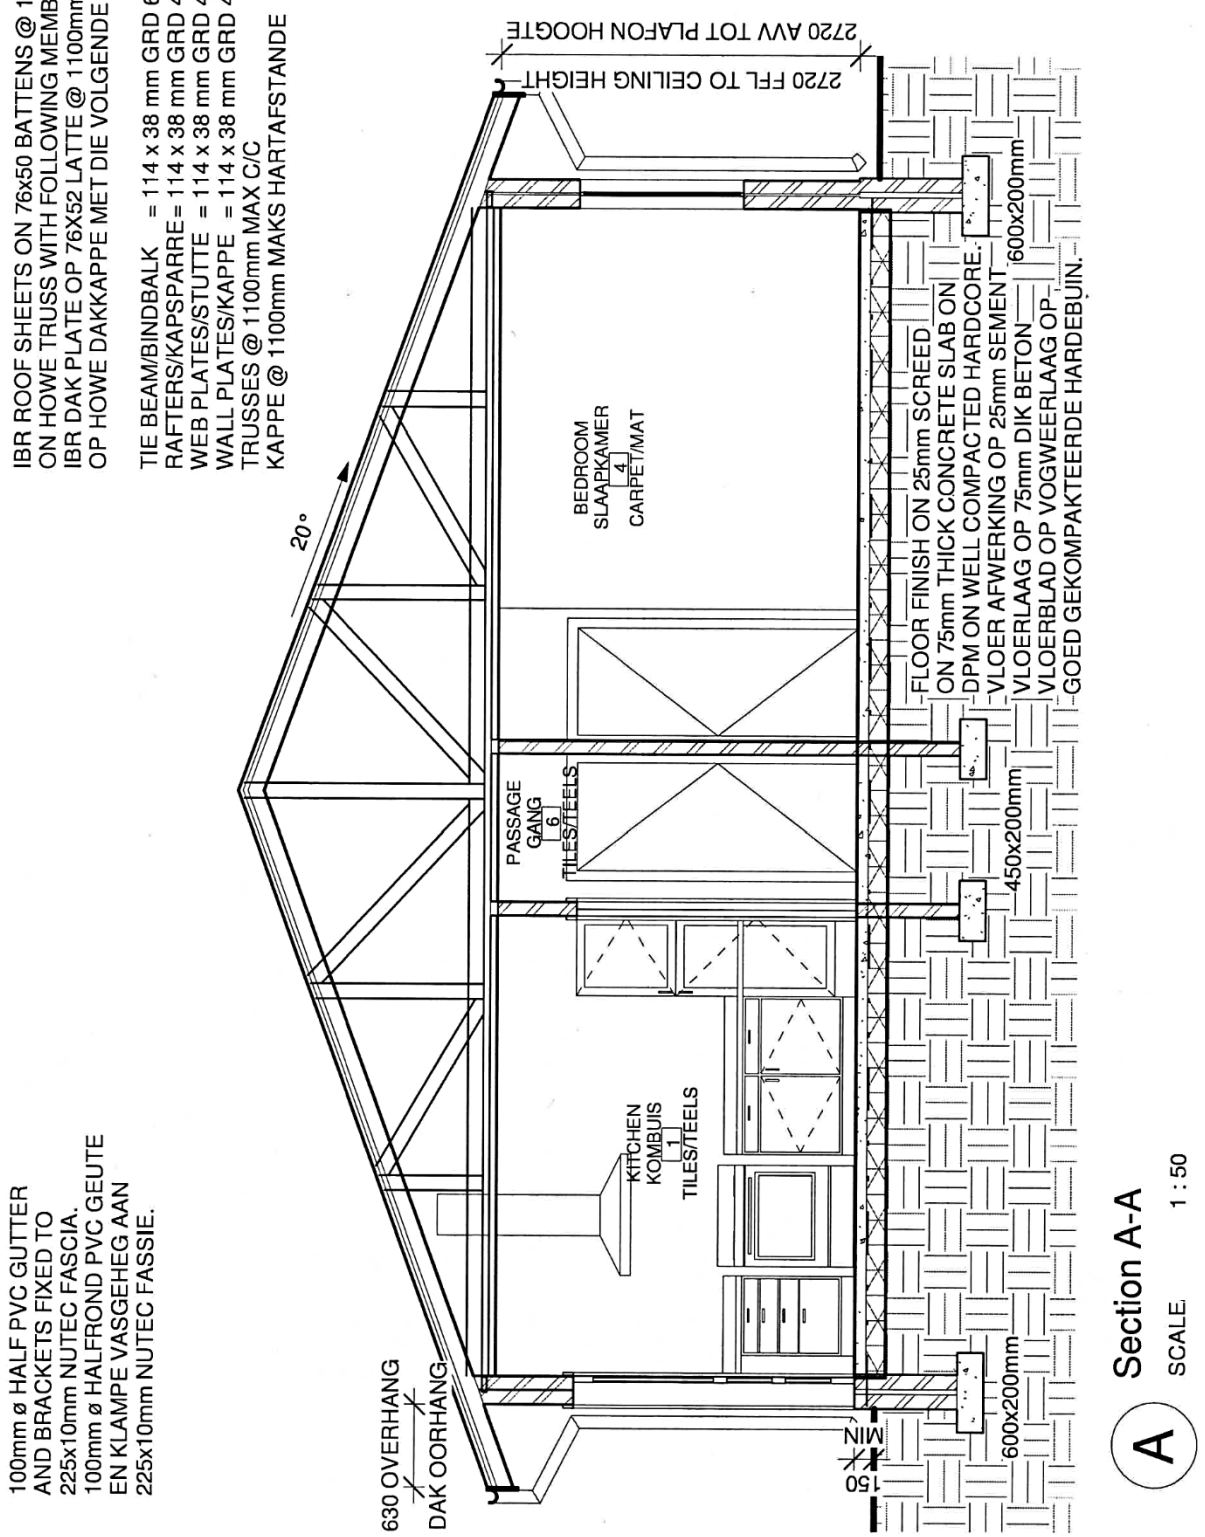


[31]

QUESTION 4

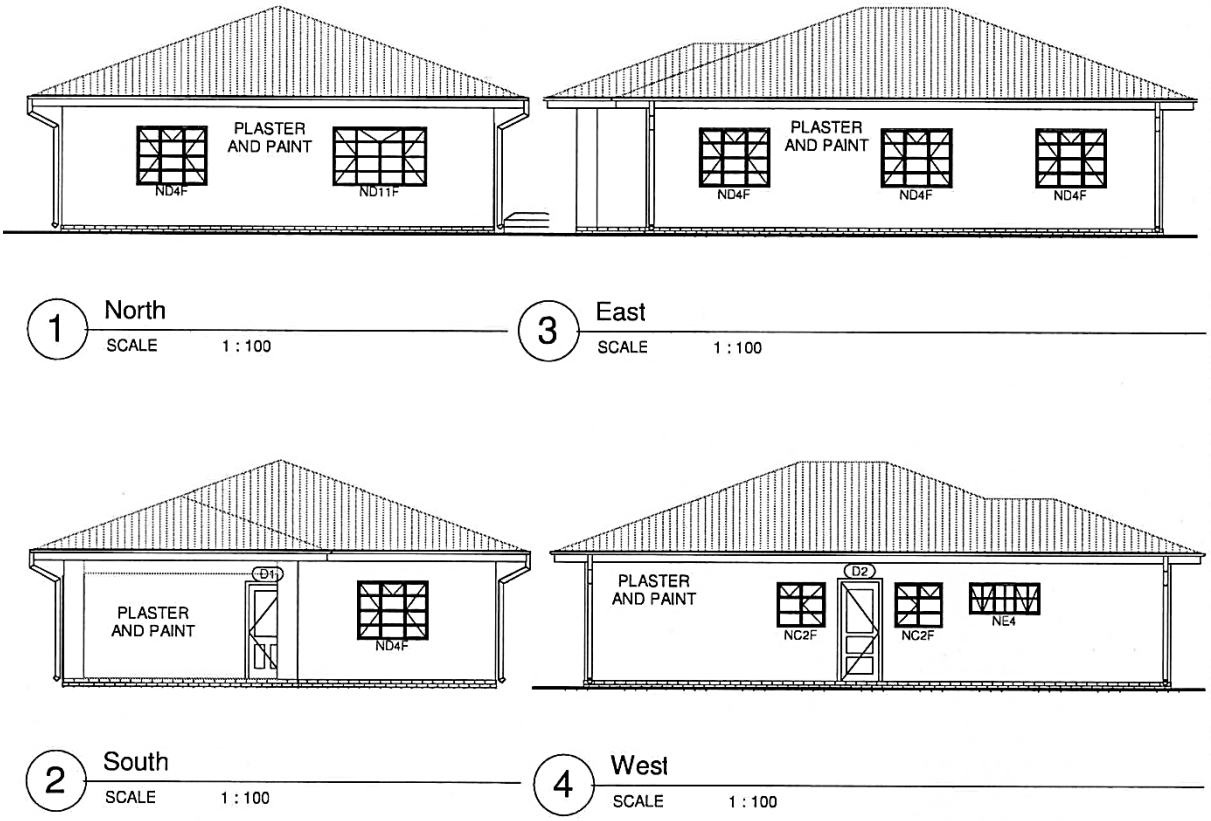


[10]


QUESTION 5

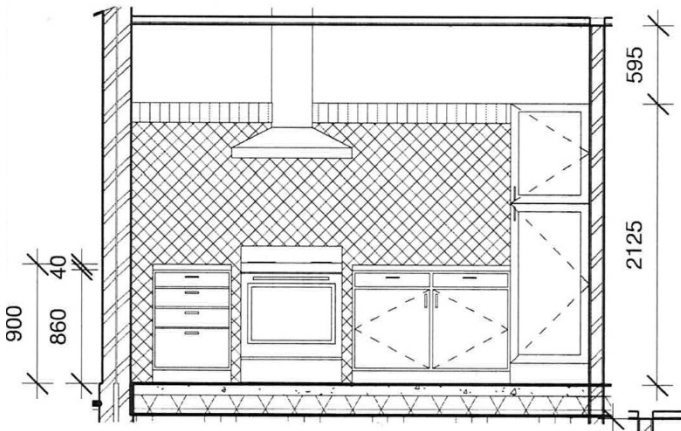


1 VIEW 5.1
SCALE 1 : 50

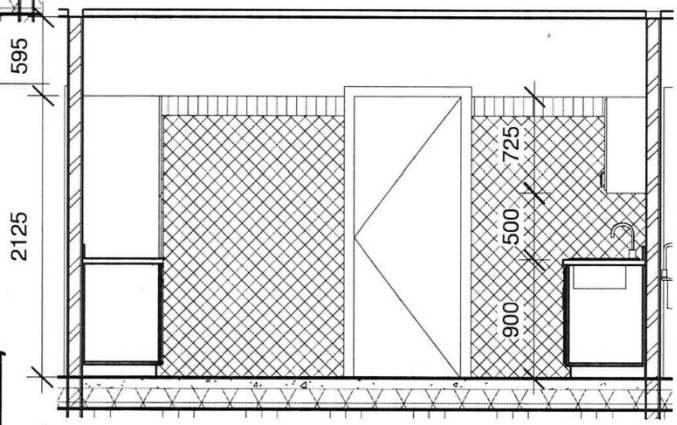

2 VIEW 5.2
SCALE 1 : 50

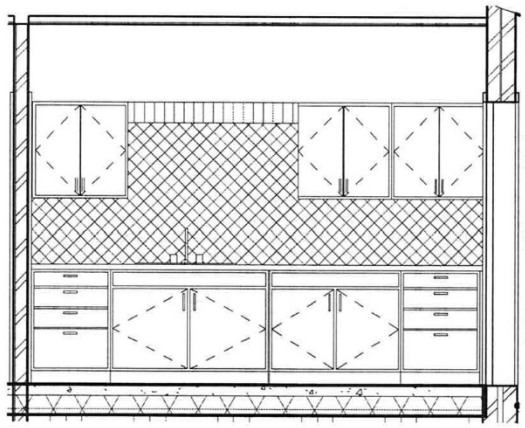

3 VIEW 5.3
SCALE 1 : 50

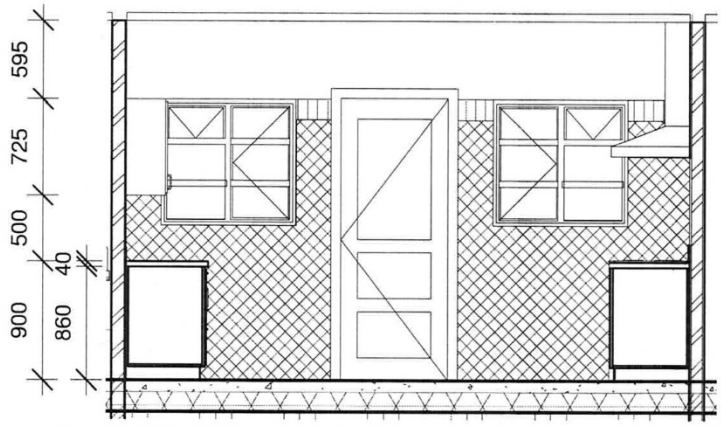

4 VIEW 5.4
SCALE 1 : 50

[20]

TOTAL: 100

Copyright reserved